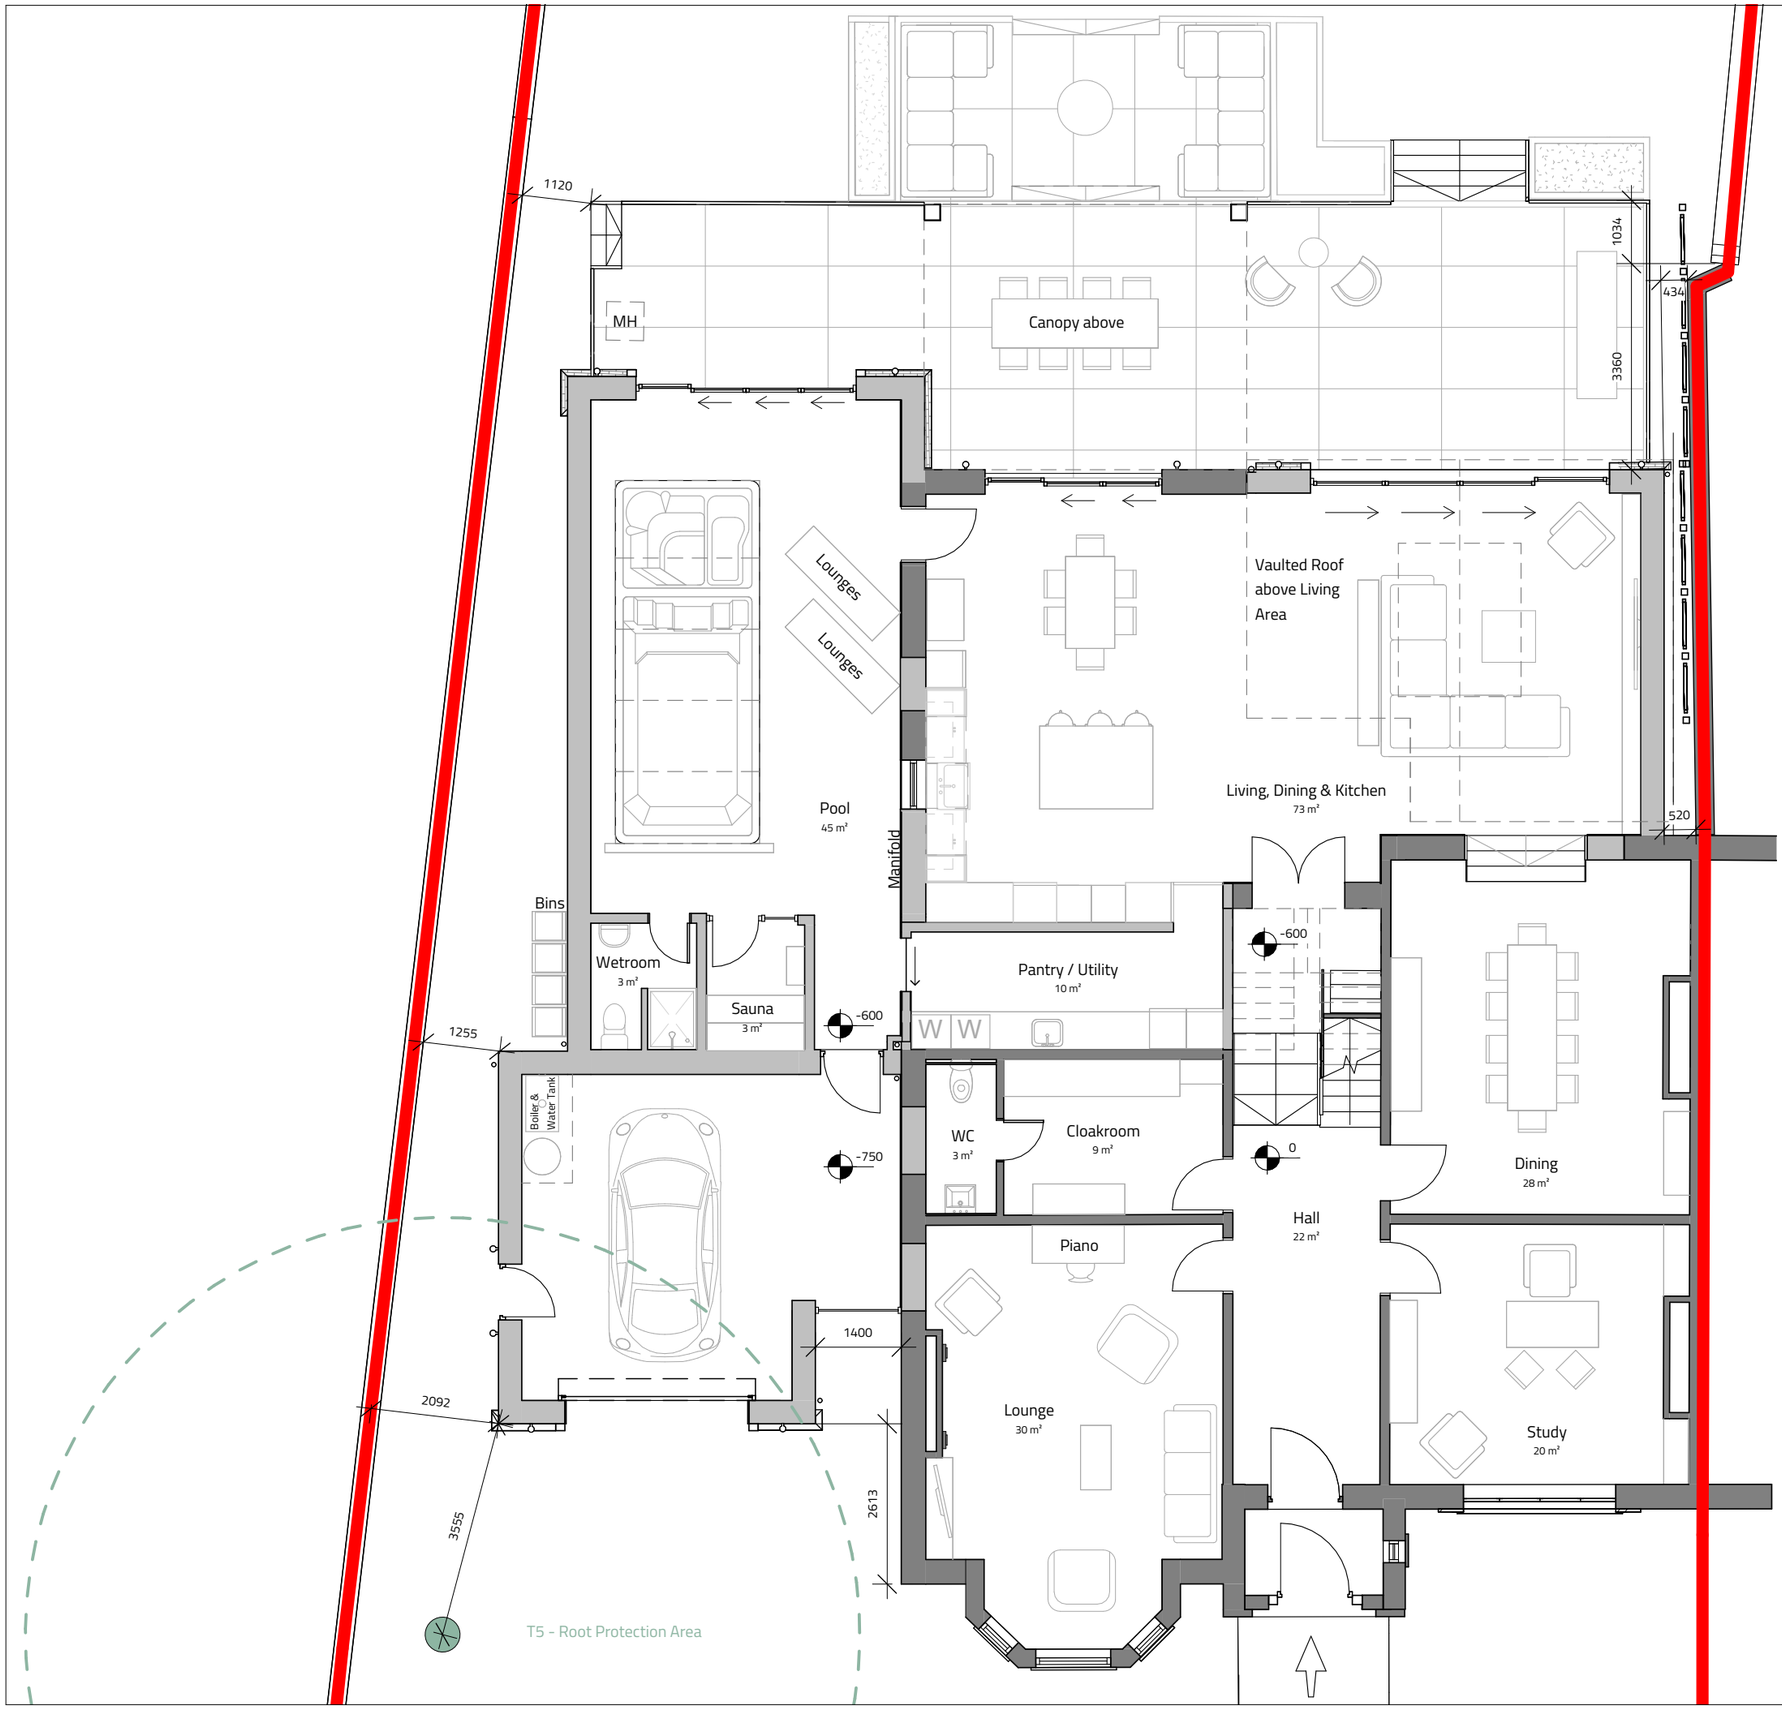


Notes

The Contractor is to check all dimensions and conditions on site before commencing. All construction to be in accordance with the latest Building Regulations. This drawing remains the copyright of Buju Architects Ltd.

Scale Bars

1:100	mm	1000		3000	
1:200	mm		5000		8000
1:500	M	5		15	
1:1250	M	10	30		50

Rev	Description	By	Date
D	Rear extension scaled back	TAJ	15/07/26
C	Rear extension scaled back	TAJ	25/06/26
B	First floor extension removed.	ATW	18/03/26
A	Pre-application documents	LM	02/12/25

Client: Martijn De Lange

Project: 17 Didsbury Park, Didsbury

Sheet: Proposed - Ground Floor Plan

Ref: P744_221 | Rev: D

Date: 15/07/26 | Scale: 1 : 100 | @ A3

By: TAJ | Approved by: ATW | RIBA Stage 3 - **Spatial Coordination**

BUJU®

DESIGN ORIGINAL

8 Brooks Street, Stockport. SK1 3HS
0161 474 6860 | hello@buju.co.uk | www.buju.co.uk