
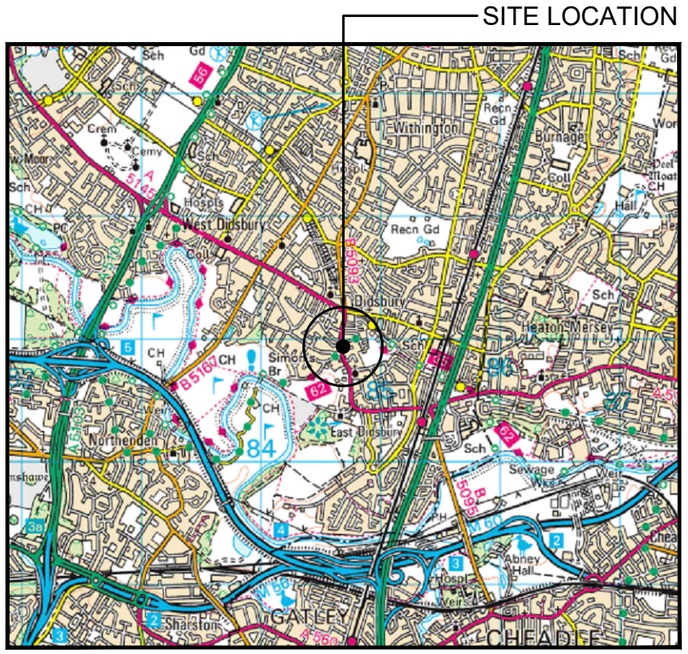


SITE LOCATION
(Scale 1:50000)

0 1km 2km 3km

1:50k

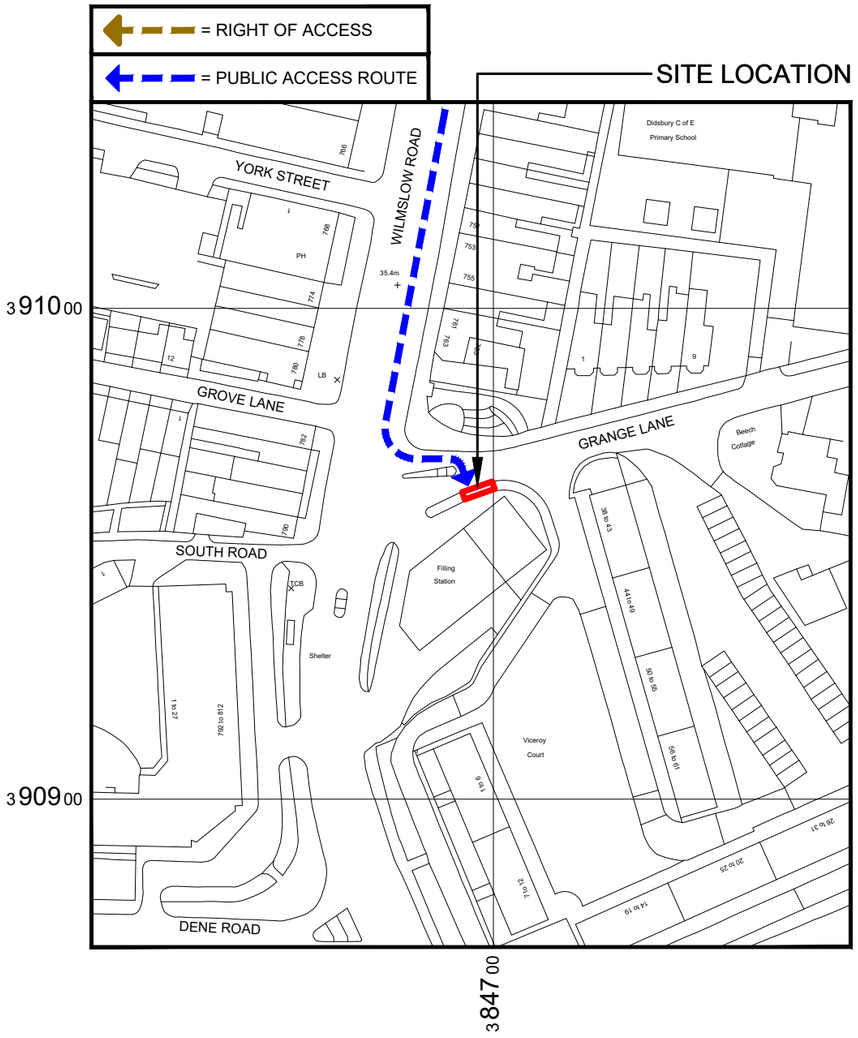

DETAILED SITE LOCATION
(Scale 1:1250)

0 25m 50m 75m

1:1250



SITE PHOTOGRAPH

DIRECTIONS TO SITE:

FROM MANCHESTER HEAD SOUTH ON THE A34/KINDSWAY. FOLLOW FOR 1.9 MILES, TURN RIGHT ONTO SCHOOL LANE AND CONTINUE FOR 0.6 MILES. AT THE JUNCTION, TURN LEFT ONTO WILMSLOW RD/A5145. FOLLOW THE ROAD FOR 0.2 MILES, TURN LEFT ONTO GRANGE LANE AND THE SITE IS DIRECTLY AHEAD ON THE PAVEMENT.

what3words:

slug.stale.orange

Jet Infrastructure

Project: JET152		Site Address: GRANGE LANE, DIDSBURY, MANCHESTER, M20 6RW	
Sharer 1 Ref: 104301	Sharer 2 Ref: -		
Cell Name: GRANGE LANE SW		National Grid Ref: E: 384697 N: 390963	


JET network solutions

ALL DIMENSIONS ARE IN mm UNLESS NOTED OTHERWISE

Rev	Modification	By	Ch	Date
A	Issued for Approval	BB	GH	05.06.26

Drawing Title: SITE LOCATION MAPS		Purpose of Issue: PLANNING	
Drawing No.: 100	Drawing Revision: A	Date of Issue: 05.06.26	Pack Revision: B
Drawn By: BB	Drawn On: 05.06.26	Principal Designer: JET NETWORK SOLUTIONS	
Checked By: GH	Checked On: 05.06.26	Designer: GH	Surveyed By: JET NETWORK SOLUTIONS

Virgin media O2

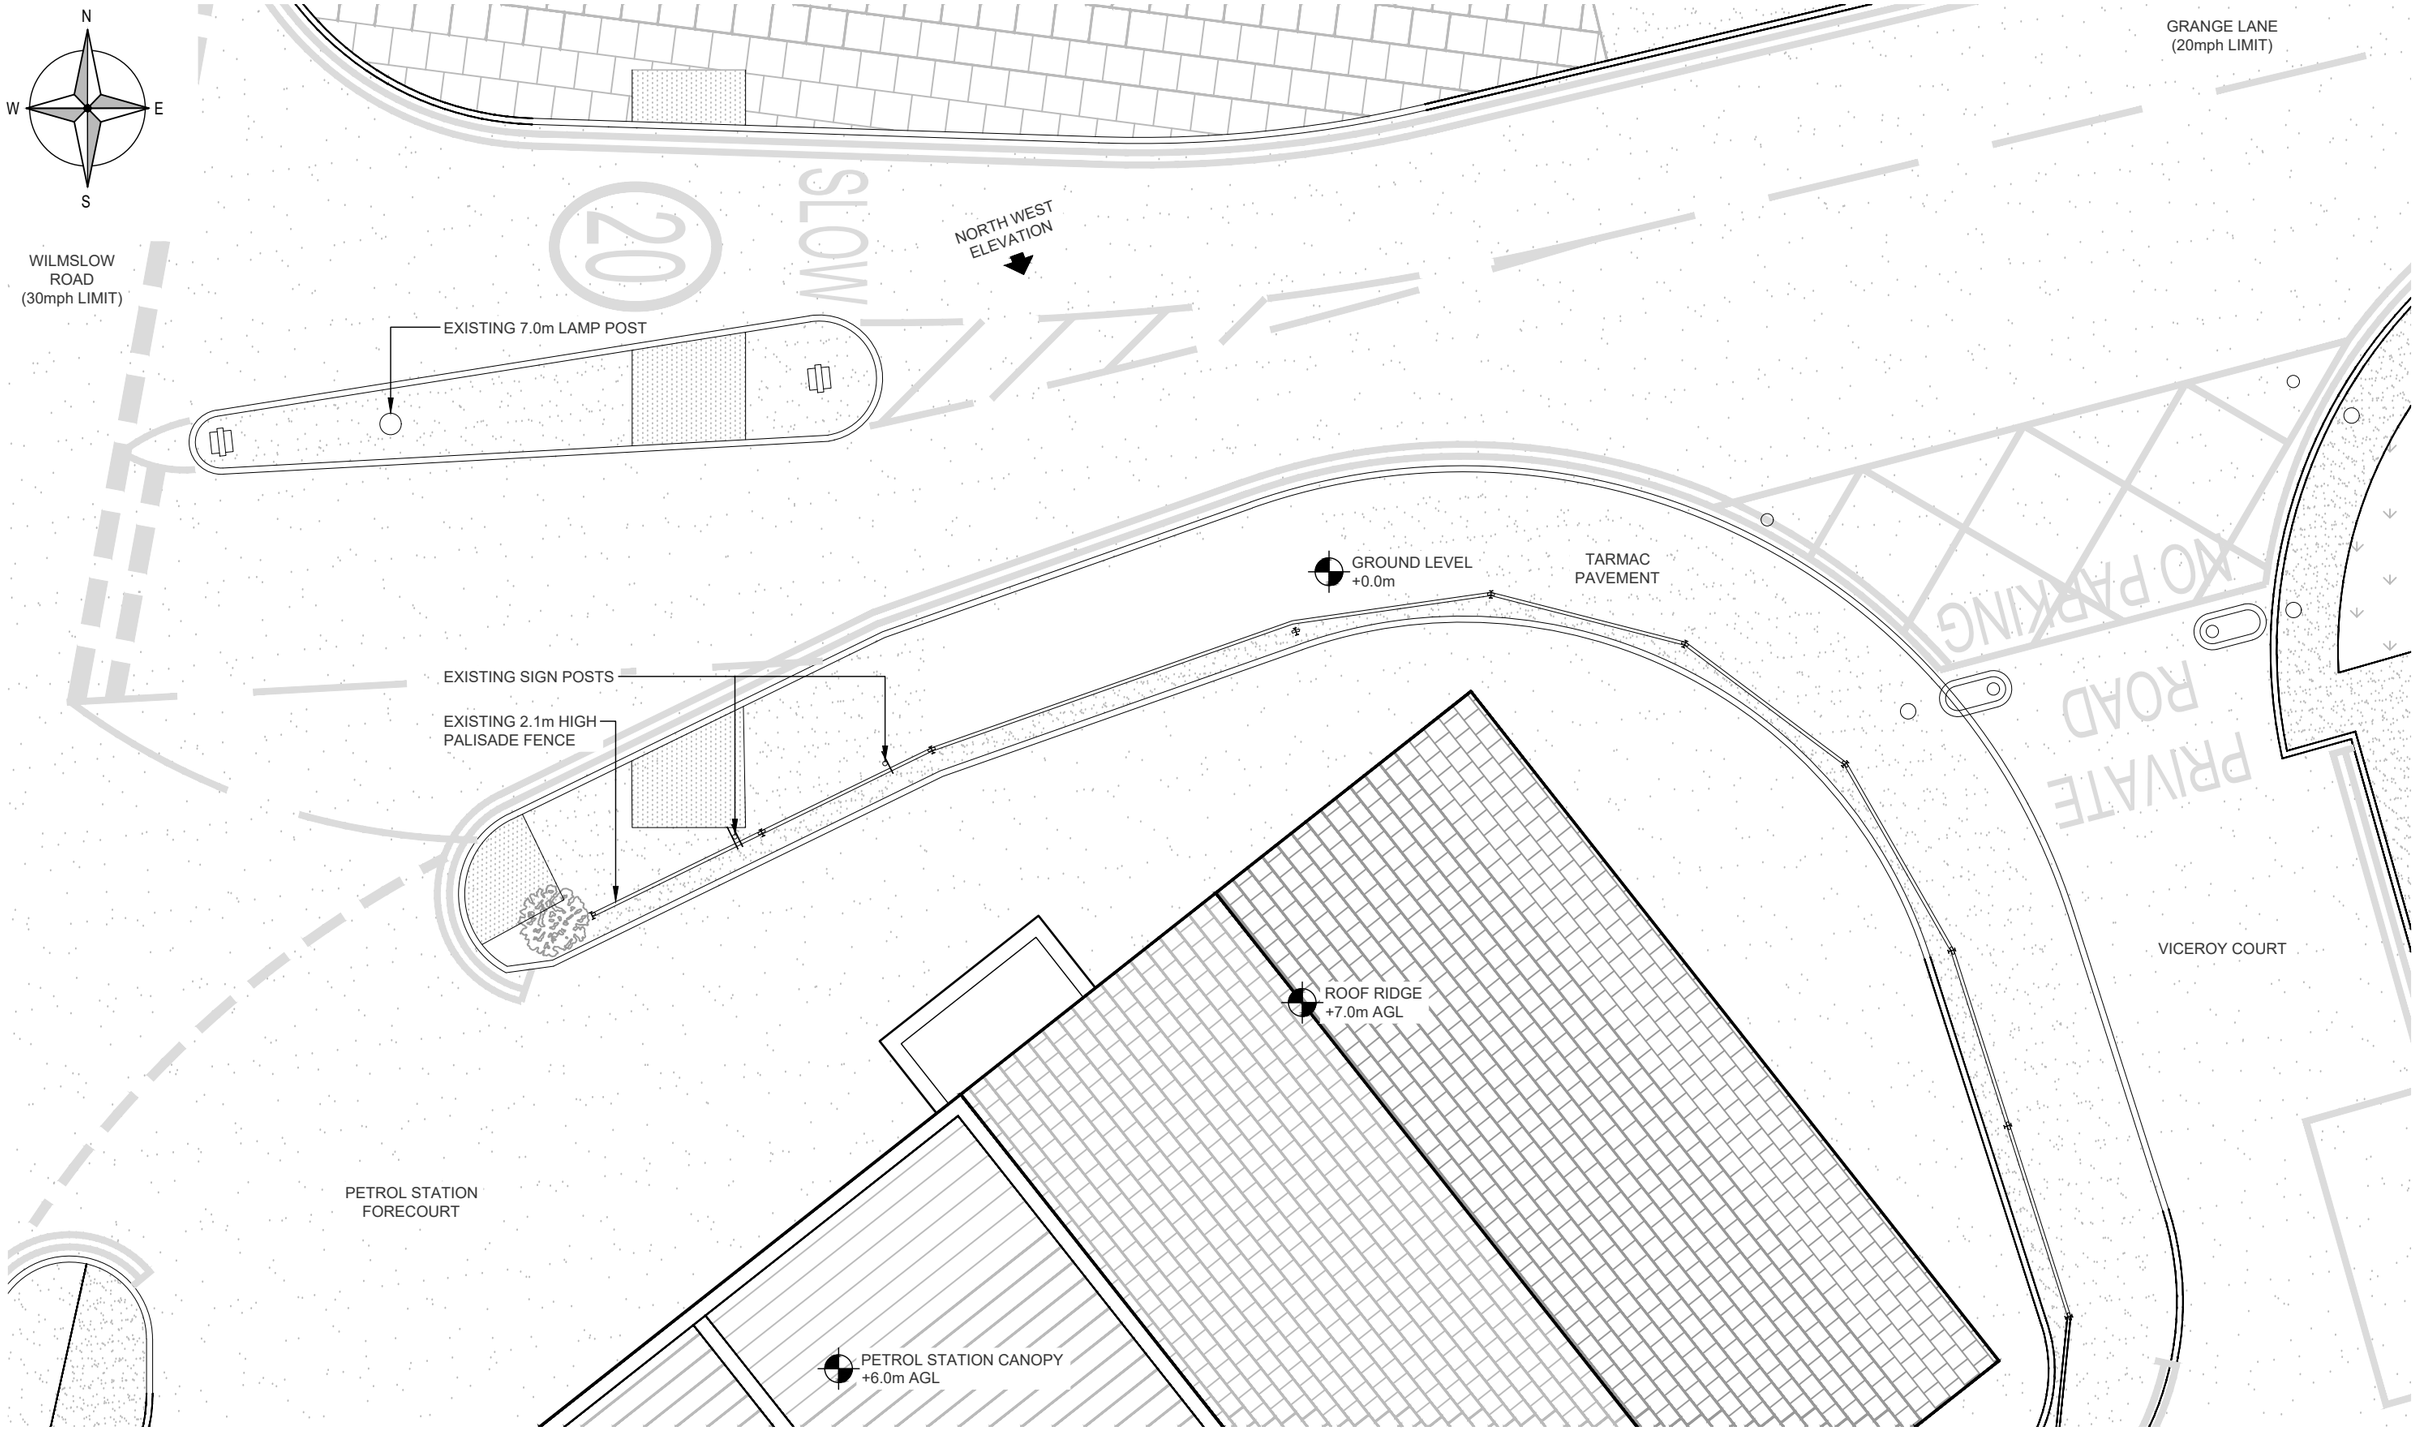

EXISTING SITE PLAN

(1:100)

2m 0 2m 4m 6m 8m 10m

1:100

Jet Infrastructure

Project: JET152		Site Address: GRANGE LANE, DIDSBURY, MANCHESTER, M20 6RW	
Sharer 1 Ref: 104301	Sharer 2 Ref: -		
Cell Name: GRANGE LANE SW		National Grid Ref: E: 384697 N: 390963	


JET network solutions

ALL DIMENSIONS ARE IN mm UNLESS NOTED OTHERWISE

Rev	Modification	By	Ch	Date
A	Issued for Approval	BB	GH	05.06.26

Drawing Title: EXISTING SITE PLAN		Purpose of Issue: PLANNING	
Drawing No.: 200	Drawing Revision: A	Date of Issue: 05.06.26	Pack Revision: B
Drawn By: BB	Drawn On: 05.06.26	Principal Designer: JET NETWORK SOLUTIONS	
Checked By: GH	Checked On: 05.06.26	Designer: GH	Surveyed By: JET NETWORK SOLUTIONS

Virgin media O2

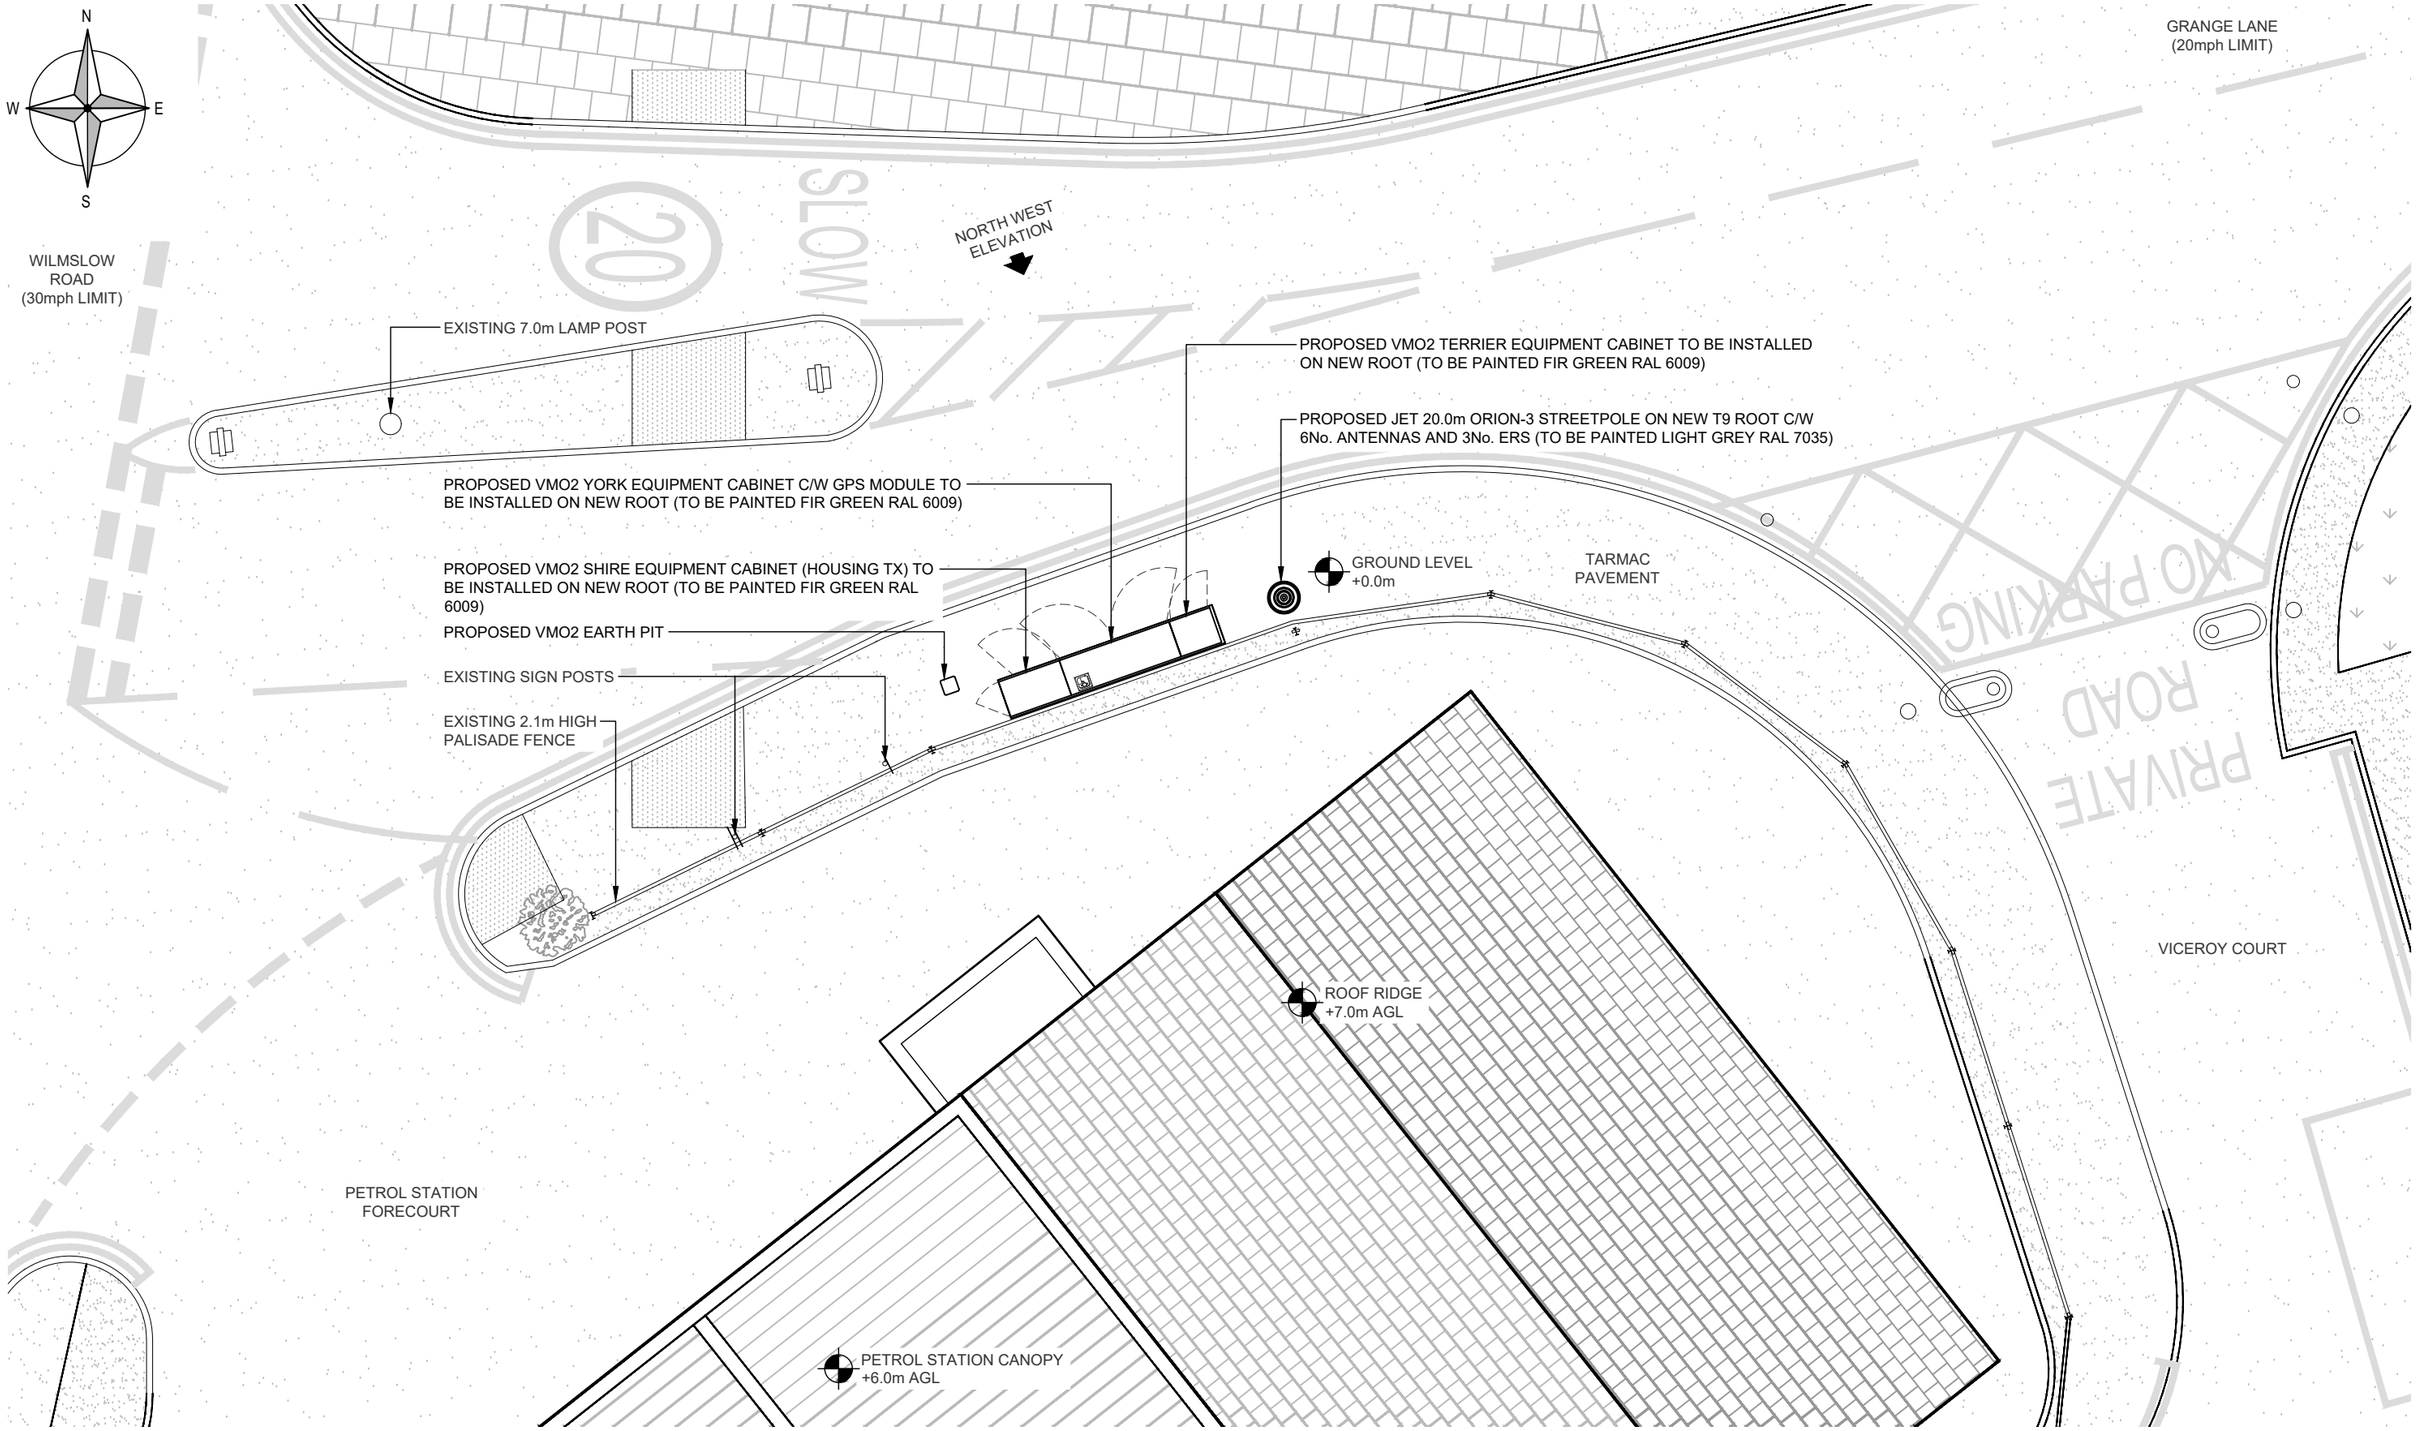

PROPOSED SITE PLAN

(1:100)

2m 0 2m 4m 6m 8m 10m

1:100

Jet Infrastructure

Project: JET152	Site Address: GRANGE LANE DIDSBURY MANCHESTER M20 6RW	
Sharer 1 Ref: 104301	Sharer 2 Ref: -	
Cell Name: GRANGE LANE SW	National Grid Ref: E: 384697 N: 390963	


JET network solutions

ALL DIMENSIONS ARE IN mm UNLESS NOTED OTHERWISE

Rev	Modification	By	Ch	Date
A	Issued for Approval	BB	GH	05.06.26
B	TX Location Added	BB	GH	19.06.26

Drawing Title: PROPOSED SITE PLAN		Purpose of Issue: PLANNING	
Drawing No.: 201	Drawing Revision: B	Date of Issue: 05.06.26	Pack Revision: B
Drawn By: BB	Drawn On: 05.06.26	Principal Designer: JET NETWORK SOLUTIONS	
Checked By: GH	Checked On: 05.06.26	Designer: GH	Surveyed By: JET NETWORK SOLUTIONS

Virgin media O2

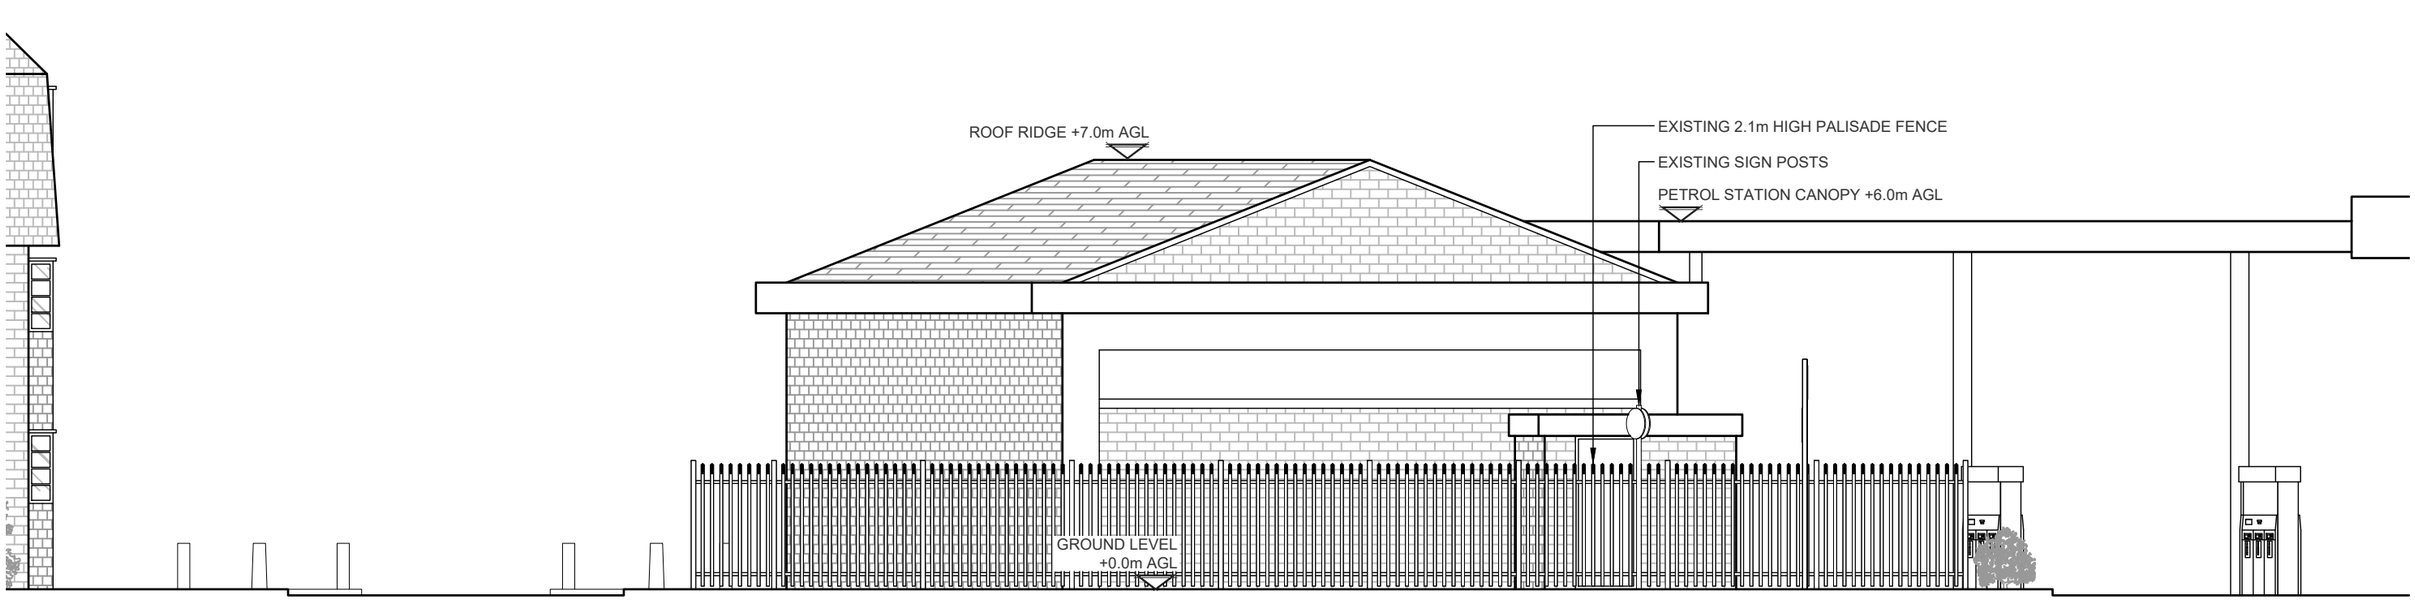

EXISTING NORTH WEST ELEVATION

(1:100)

2m 0 2m 4m 6m 8m 10m

1:100

Jet Infrastructure

Project: JET152		Site Address: GRANGE LANE, DIDSBURY, MANCHESTER, M20 6RW	
Sharer 1 Ref: 104301	Sharer 2 Ref: -		
Cell Name: GRANGE LANE SW		National Grid Ref: E: 384697 N: 390963	


JET network solutions

ALL DIMENSIONS ARE IN mm UNLESS NOTED OTHERWISE

Rev	Modification	By	Ch	Date
A	Issued for Approval	BB	GH	05.06.26

Drawing Title: EXISTING SITE ELEVATION		Purpose of Issue: PLANNING	
Drawing No.: 300	Drawing Revision: A	Date of Issue: 05.06.26	Pack Revision: B
Drawn By: BB	Drawn On: 05.06.26	Principal Designer: JET NETWORK SOLUTIONS	
Checked By: GH	Checked On: 05.06.26	Designer: GH	Surveyed By: JET NETWORK SOLUTIONS

Virgin media O2

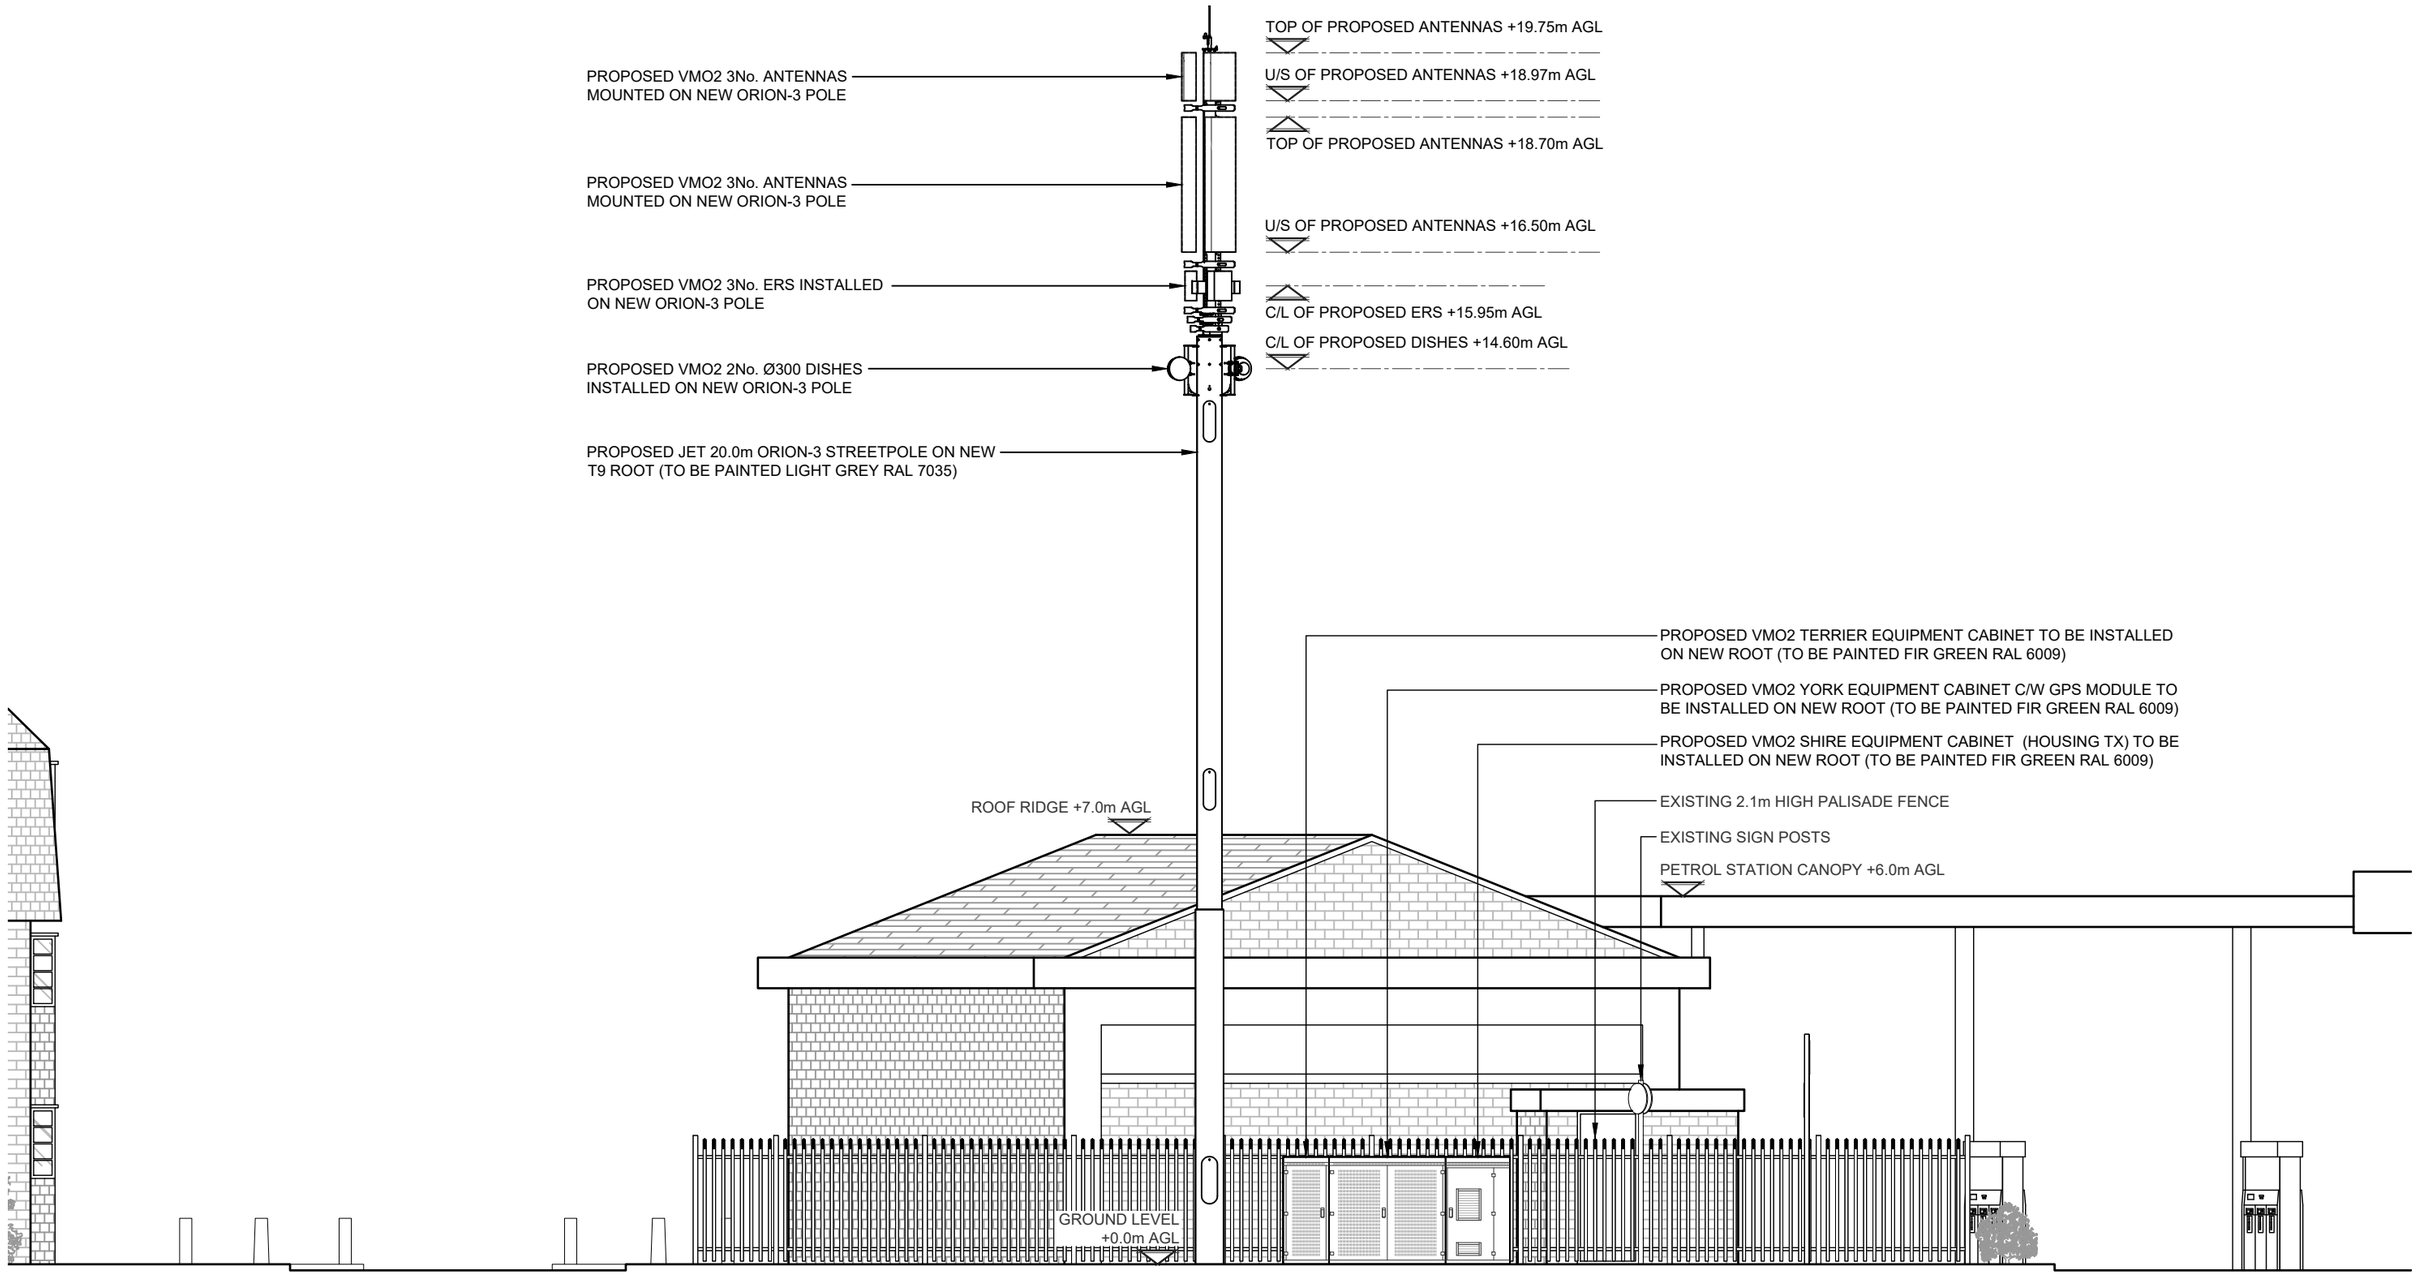

PROPOSED NORTH WEST ELEVATION

(1:100)

2m 0 2m 4m 6m 8m 10m

1:100

Jet Infrastructure

Project: JET152		Site Address: GRANGE LANE DIDSBURY MANCHESTER M20 6RW	
Sharer 1 Ref: 104301	Sharer 2 Ref: -		
Cell Name: GRANGE LANE SW		National Grid Ref: E: 384697 N: 390963	


JET network solutions


ALL DIMENSIONS ARE IN mm UNLESS NOTED OTHERWISE

Rev	Modification	By	Ch	Date
A	Issued for Approval	BB	GH	05.06.26
B	TX Location Added	BB	GH	19.06.26

Drawing Title: PROPOSED SITE ELEVATION		Purpose of Issue: PLANNING	
Drawing No.: 301	Drawing Revision: B	Date of Issue: 05.06.26	Pack Revision: B
Drawn By: BB	Drawn On: 05.06.26	Principal Designer: JET NETWORK SOLUTIONS	
Checked By: GH	Checked On: 05.06.26	Designer: GH	Surveyed By: JET NETWORK SOLUTIONS

Virgin media O2

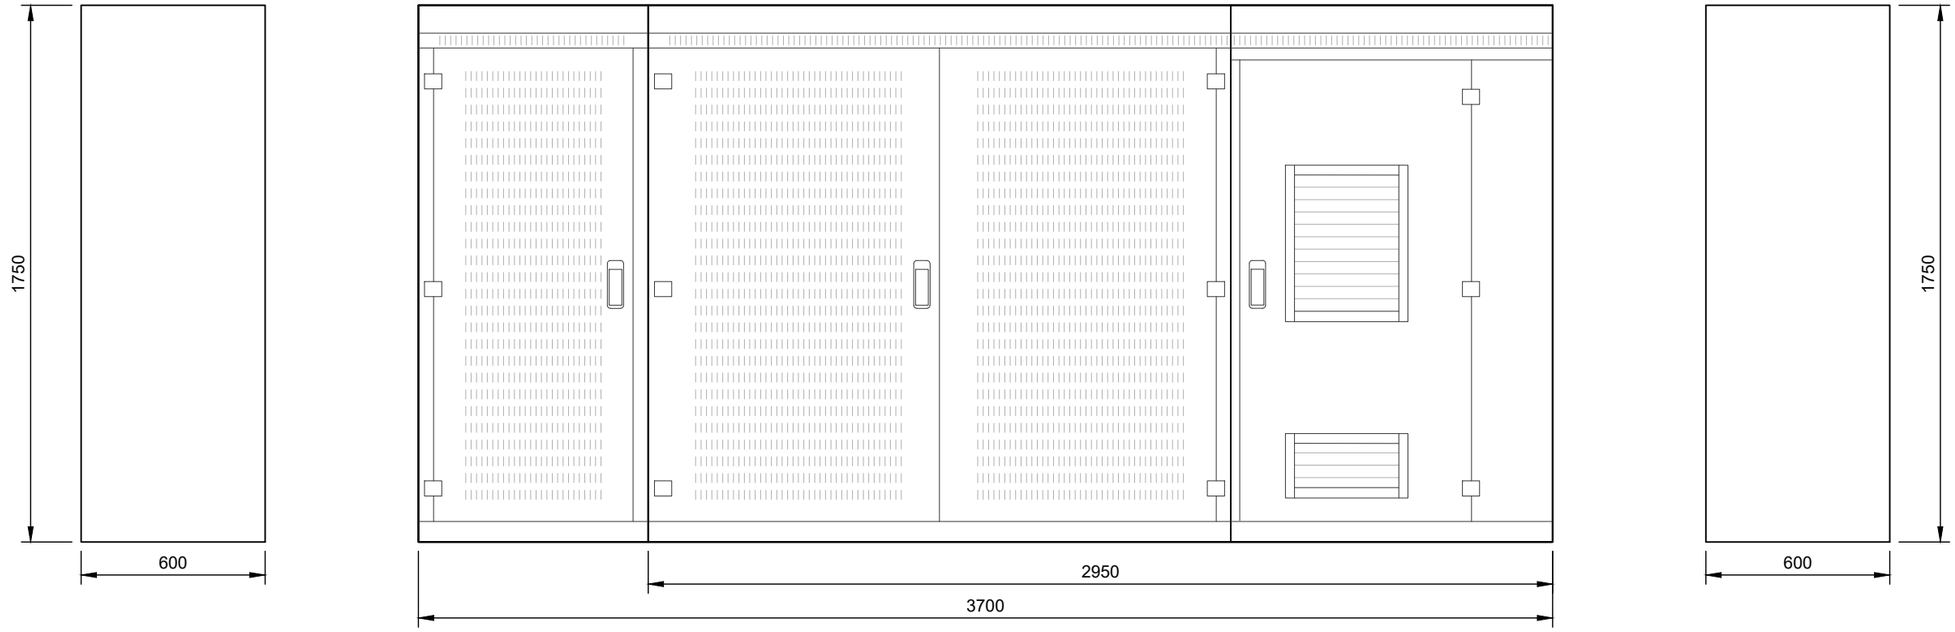

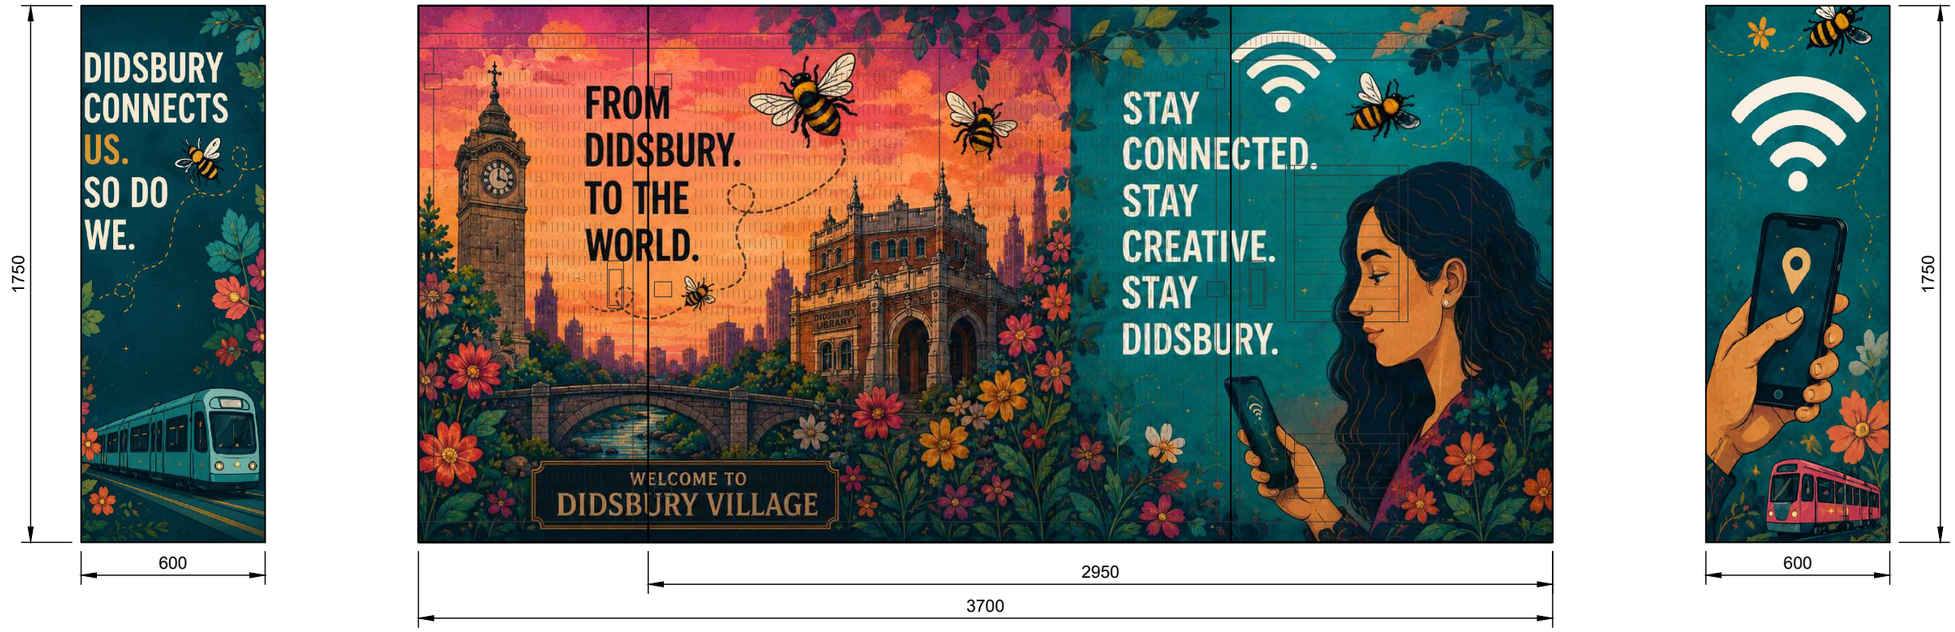

CABINET WRAP

(1:20)

Jet Infrastructure

Project: JET152		Site Address: GRANGE LANE, DIDSBURY, MANCHESTER, M20 6RW	
Sharer 1 Ref: 104301	Sharer 2 Ref: -		
Cell Name: GRANGE LANE SW		National Grid Ref: E: 384697 N: 390963	

JET network solutions

ALL DIMENSIONS ARE IN mm UNLESS NOTED OTHERWISE

Rev	Modification	By	Ch	Date
A	Issued for Approval	BB	GH	05.06.26

Drawing Title: CABINET WRAP		Purpose of Issue: PLANNING	
Drawing No.: 503	Drawing Revision: A	Date of Issue: 05.06.26	Pack Revision: B
Drawn By: BB	Drawn On: 05.06.26	Principal Designer: JET NETWORK SOLUTIONS	
Checked By: GH	Checked On: 05.06.26	Designer: GH	Surveyed By: JET NETWORK SOLUTIONS

Virgin media O2