

0m 1m 2m 3m 4m 5m

VISUAL SCALE 1:100 @ A3

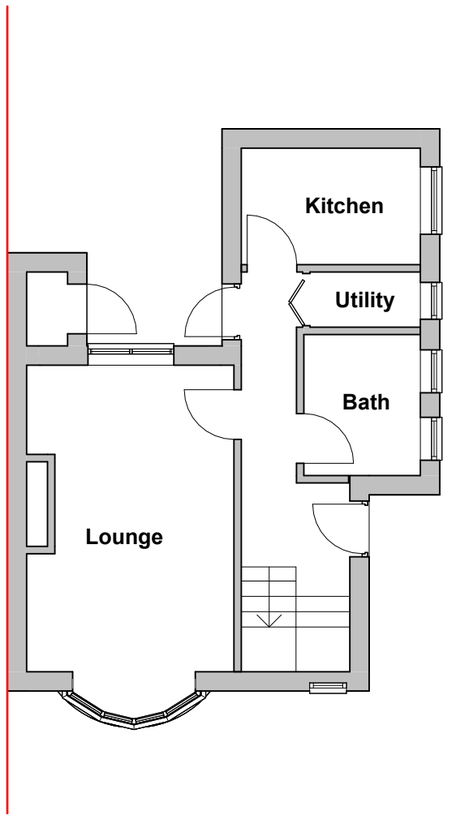


Ex Ground Floor

1 : 100

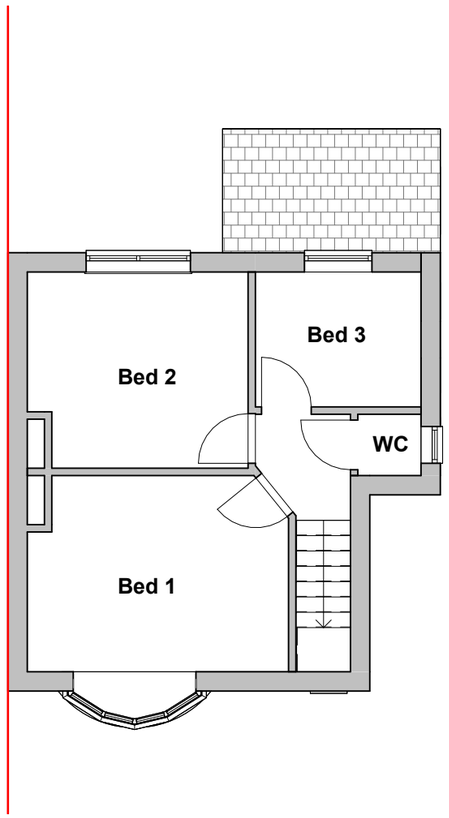

Ex First Floor

1 : 100

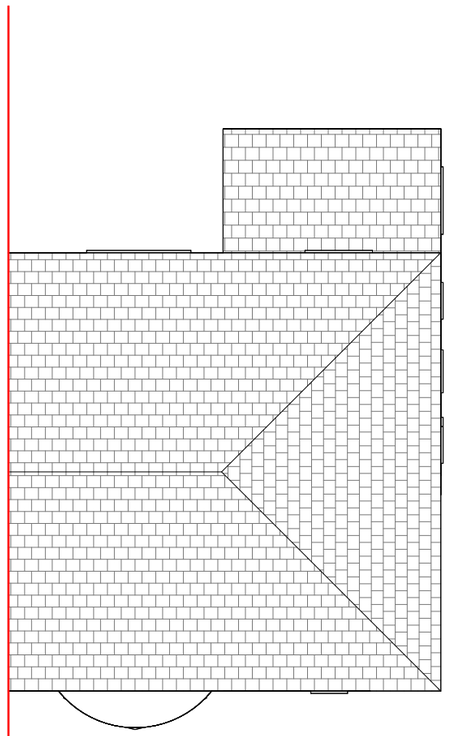

Ex Roof Plan

1 : 100

THIS DRAWING IS THE COPYRIGHT OF MD DESIGN CONSULTANCY. DO NOT SCALE FROM THESE DRAWINGS. ALL LEVELS/DIMENSIONS TO BE CHECKED ON SITE PRIOR TO WORKS COMMENCING. REPORT ALL DISCREPANCIES TO CLIENT/DESIGNER.

CIAT affiliate

MD DESIGN CONSULTANCY
07728417797
dabeer@mddesigns.co.uk

Proposed Two Storey Side, Part Two/Single Rear Extension & Front Porch

7 Cranage Rd, Manchester M19 3LG

Existing Plans
(DR) A100

Project Number
0114

Client Name
Sahar Tareen


Drawn By
MDR

Rev	Description	Date
A	Issued for planning	24.05.26
B	Plans Amended	08.07.26

Revision B


0m 1m 2m 3m 4m 5m

VISUAL SCALE 1:100 @ A3

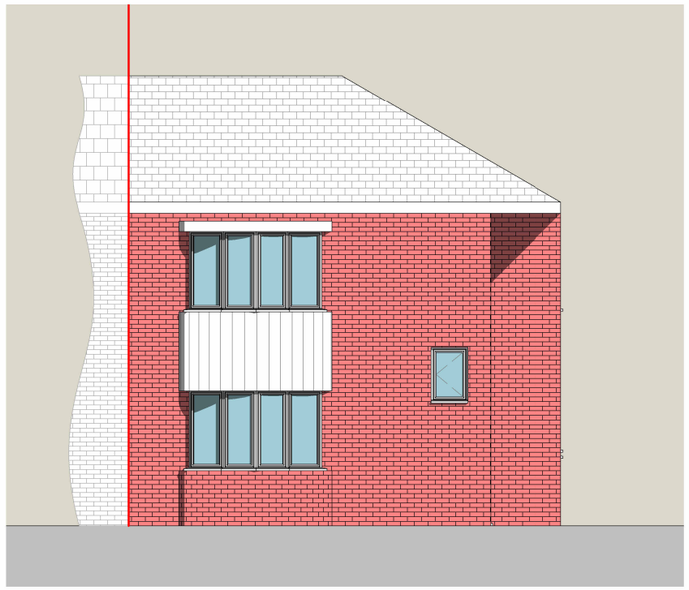


Ex Front Elevation

1 : 100

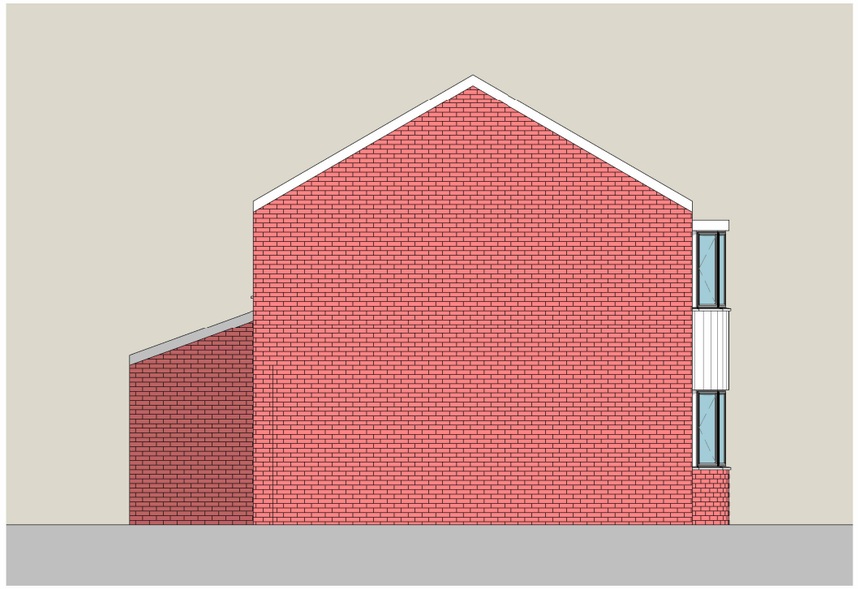


Ex LHS Elevation

1 : 100

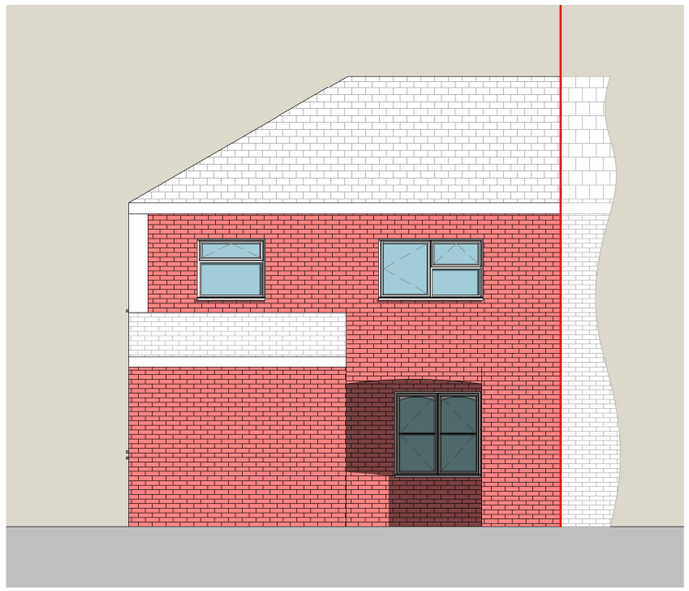

Ex Rear Elevation

1 : 100

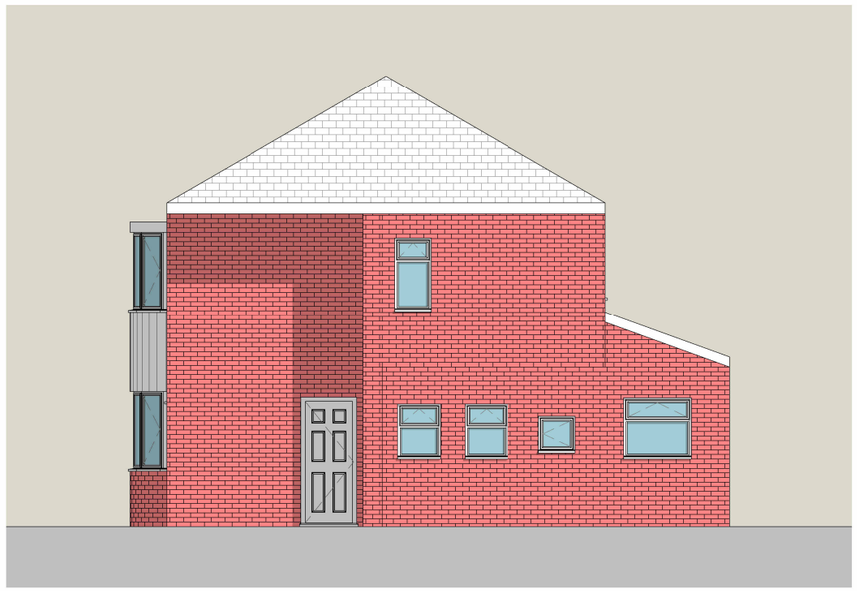

Ex RHS Elevation

1 : 100

THIS DRAWING IS THE COPYRIGHT OF MD DESIGN CONSULTANCY. DO NOT SCALE FROM THESE DRAWINGS. ALL LEVELS/DIMENSIONS TO BE CHECKED ON SITE PRIOR TO WORKS COMMENCING. REPORT ALL DISCREPANCIES TO CLIENT/DESIGNER.

CIAT affiliate

MD DESIGN CONSULTANCY
07728417797
dabeer@mddesigns.co.uk

Proposed Two Storey Side, Part Two/Single Rear Extension & Front Porch

7 Cranage Rd, Manchester M19 3LG

Existing Elevations
(DR) A101


Client Name
Sahar Tareen


Project Number
0114

Drawn By
MDR

Rev	Description	Date
A	Issued for planning	24.05.26
B	Plans Amended	08.07.26

Revision B

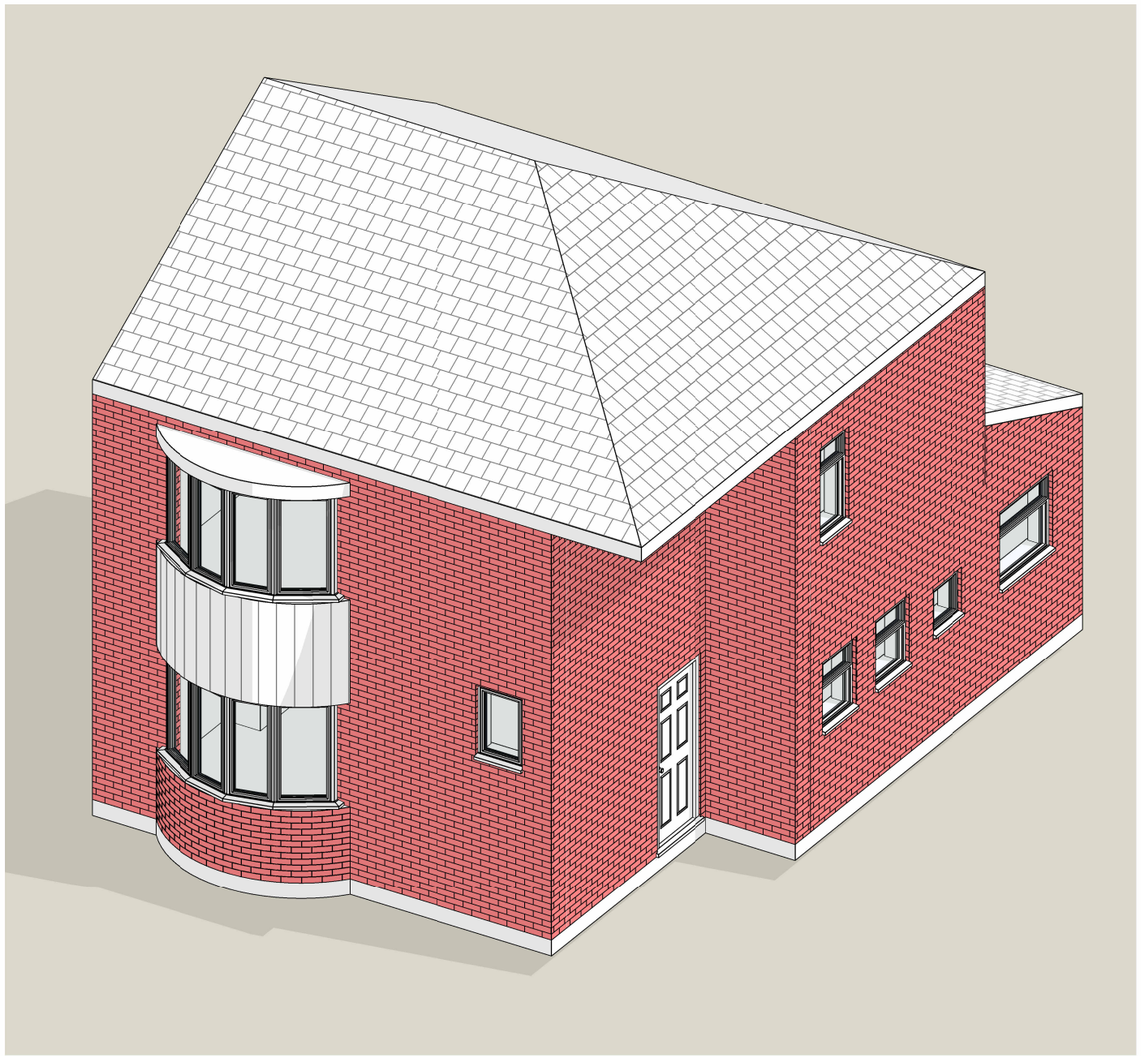

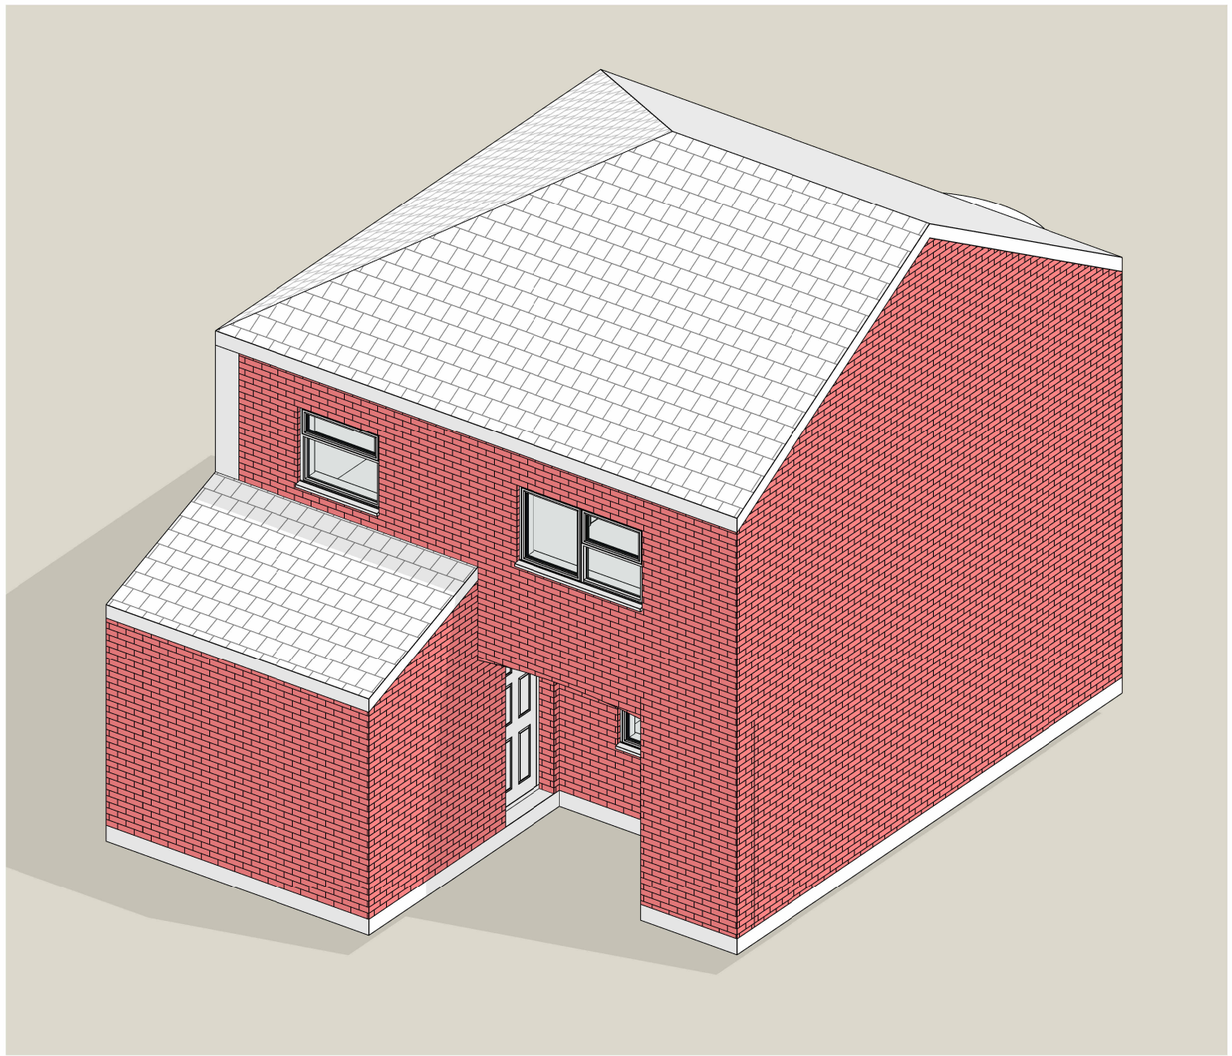

THIS DRAWING IS THE COPYRIGHT OF MD DESIGN CONSULTANCY. DO NOT SCALE FROM THESE DRAWINGS. ALL LEVELS/DIMENSIONS TO BE CHECKED ON SITE PRIOR TO WORKS COMMENCING. REPORT ALL DISCREPANCIES TO CLIENT/DESIGNER.

CIAT
affiliate
MD DESIGN
CONSULTANCY
07728417797
dabeer@mddesigns.co.uk

Proposed Two Storey Side, Part Two/Single Rear Extension & Front Porch

7 Cranage Rd, Manchester M19 3LG

Existing 3D Views
(DR) A102

Client Name
Sahar Tareen

Project Number
0114


Drawn By
MDR

Rev	Description	Date
A	Issued for planning	24.05.26
B	Plans Amended	08.07.26

Revision B


0m 1m 2m 3m 4m 5m

VISUAL SCALE 1:100 @ A3

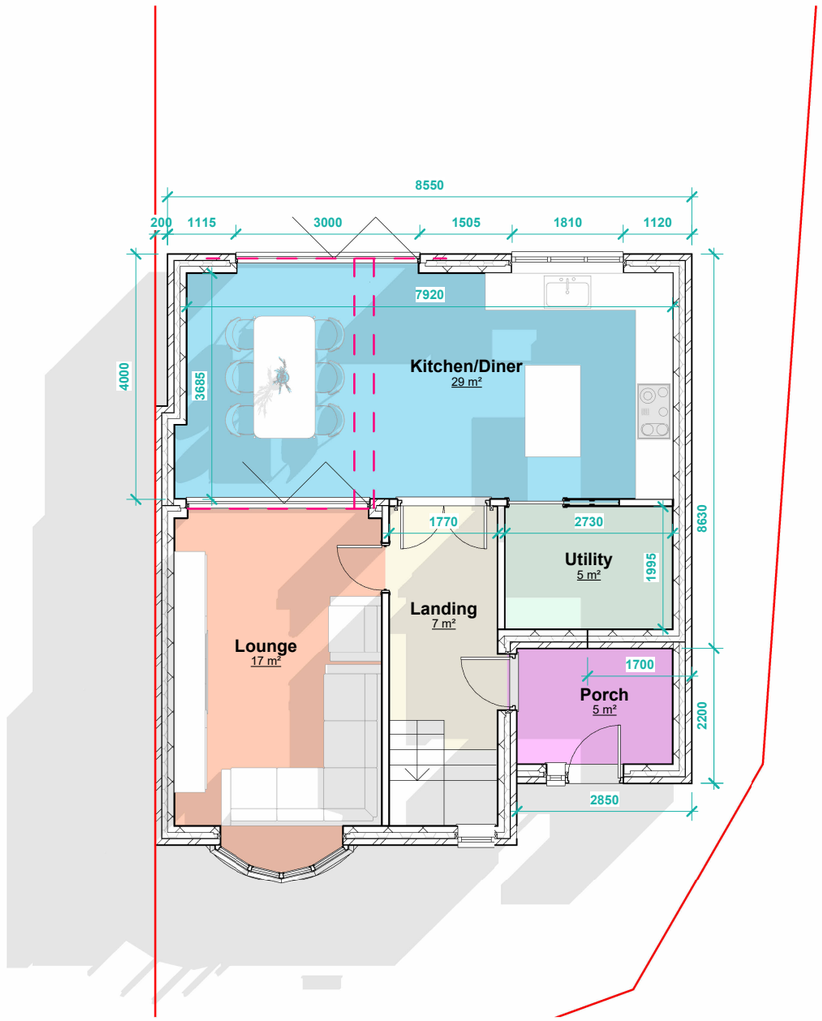

PP Ground Floor

1 : 100

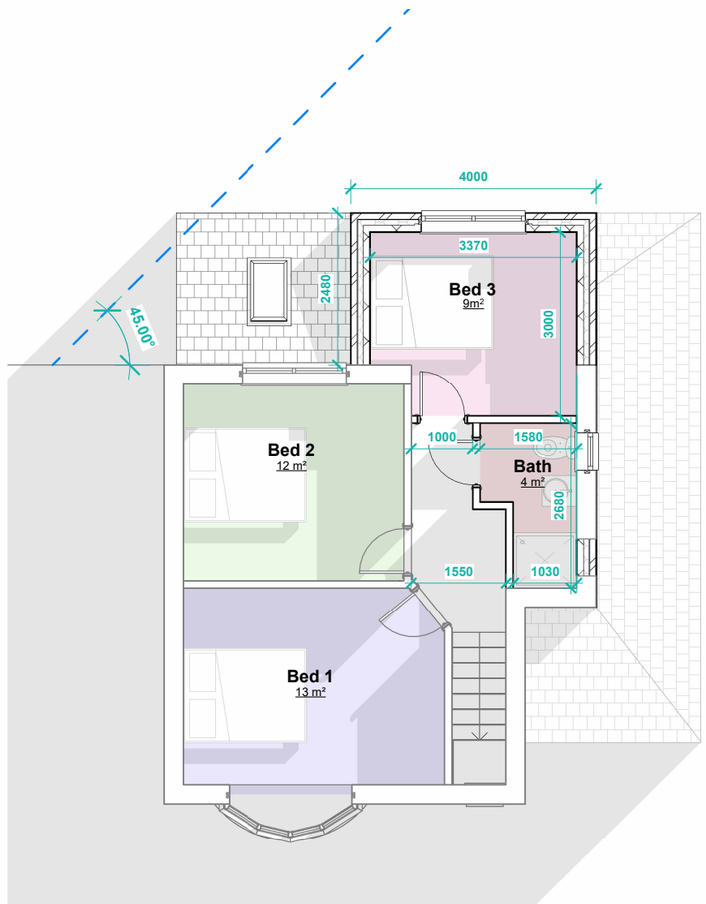

PP First Floor

1 : 100

THIS DRAWING IS THE COPYRIGHT OF MD DESIGN CONSULTANCY. DO NOT SCALE FROM THESE DRAWINGS. ALL LEVELS/DIMENSIONS TO BE CHECKED ON SITE PRIOR TO WORKS COMMENCING. REPORT ALL DISCREPANCIES TO CLIENT/DESIGNER.

CIAT affiliate

MD DESIGN CONSULTANCY
07728417797
dabeer@mddesigns.co.uk

Proposed Two Storey Side, Part Two/Single Rear Extension & Front Porch

7 Cranage Rd, Manchester M19 3LG

Proposed Plans
(DR) A200

Project Number
0114

Client Name
Sahar Tareen


Drawn By
MDR

Rev	Description	Date
A	Issued for planning	24.05.26
B	Plans Amended	08.07.26

Revision B


0m 1m 2m 3m 4m 5m

VISUAL SCALE 1:100 @ A3

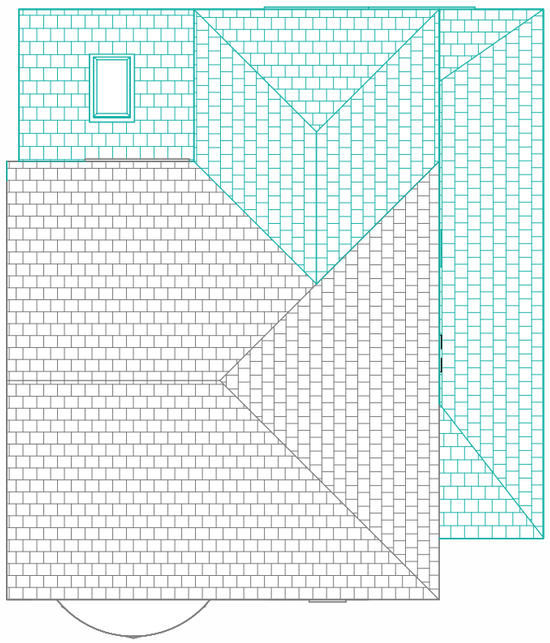


PP Roof Plan

1 : 100

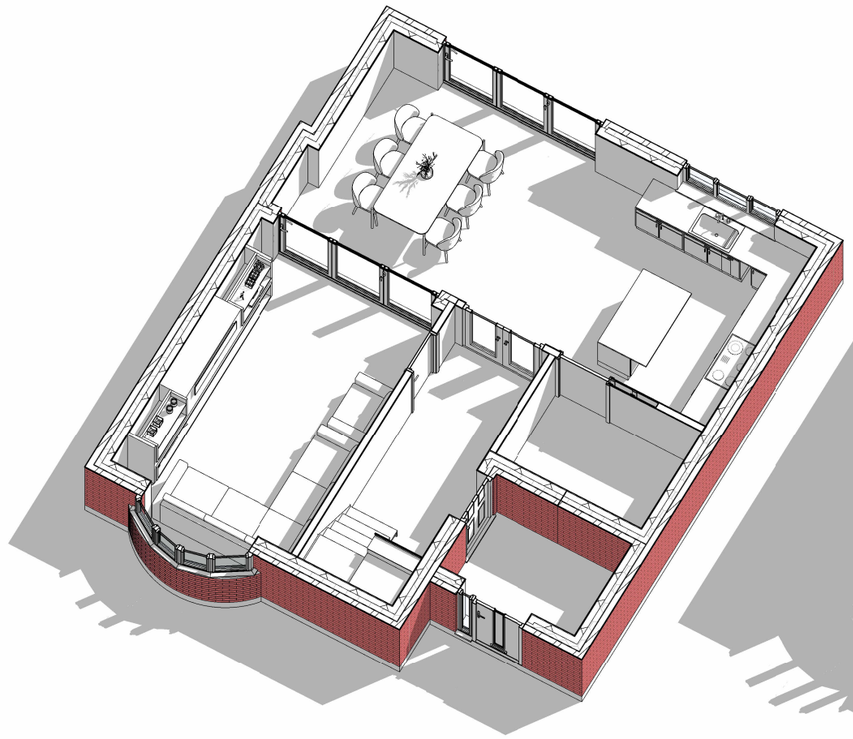

3D GF

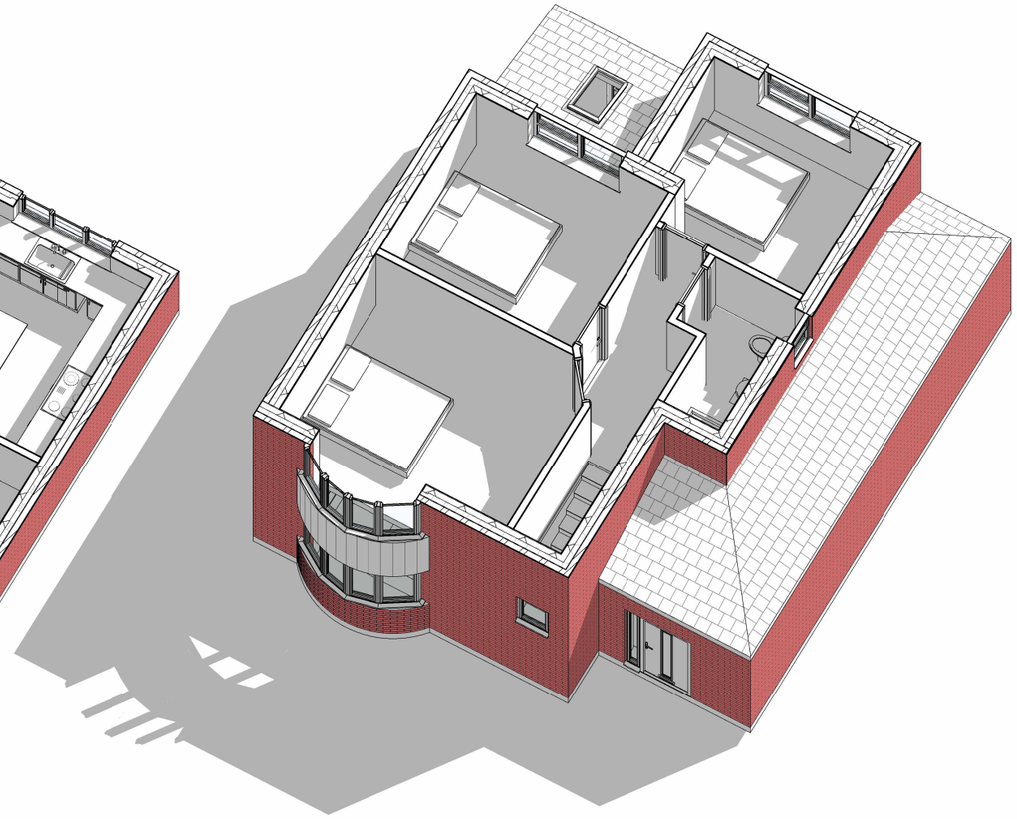

3D 1F

THIS DRAWING IS THE COPYRIGHT OF MD DESIGN CONSULTANCY. DO NOT SCALE FROM THESE DRAWINGS. ALL LEVELS/DIMENSIONS TO BE CHECKED ON SITE PRIOR TO WORKS COMMENCING. REPORT ALL DISCREPANCIES TO CLIENT/DESIGNER.

CIAT affiliate

MD DESIGN CONSULTANCY
07728417797
dabeer@mddesigns.co.uk

Proposed Two Storey Side, Part Two/Single Rear Extension & Front Porch

7 Cranage Rd, Manchester M19 3LG

Proposed Plans (DR) A201

Project Number 0114

Client Name Sahar Tareen

Drawn By MDR

Rev	Description	Date
A	Issued for planning	24.05.26
B	Plans Amended	08.07.26

Revision B

0m 1m 2m 3m 4m 5m


VISUAL SCALE 1:100 @ A3

All external materials are to match the existing building in style, finish, and colour.



PP Front Elevation

1 : 100

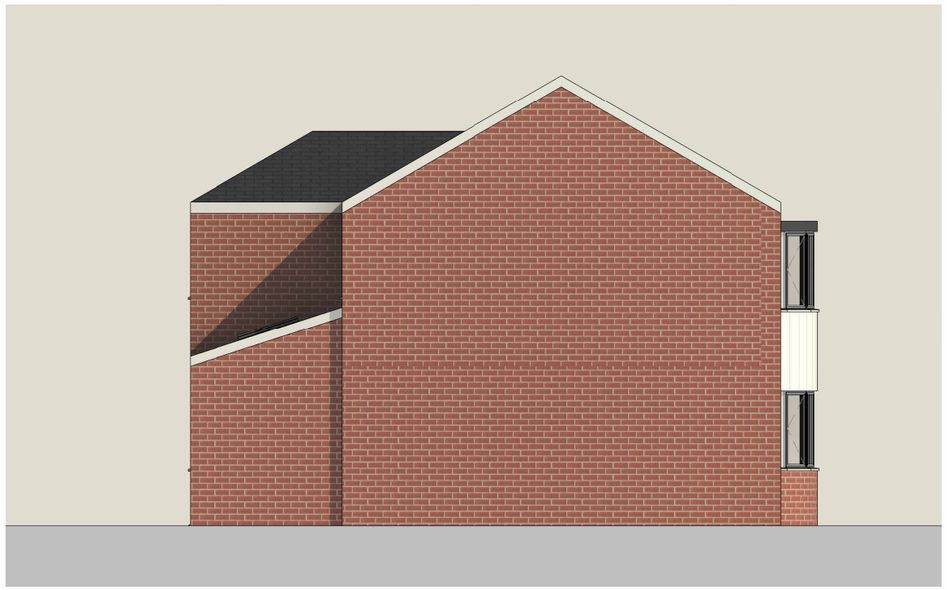


PP LHS Elevation

1 : 100



PP Rear Elevation

1 : 100

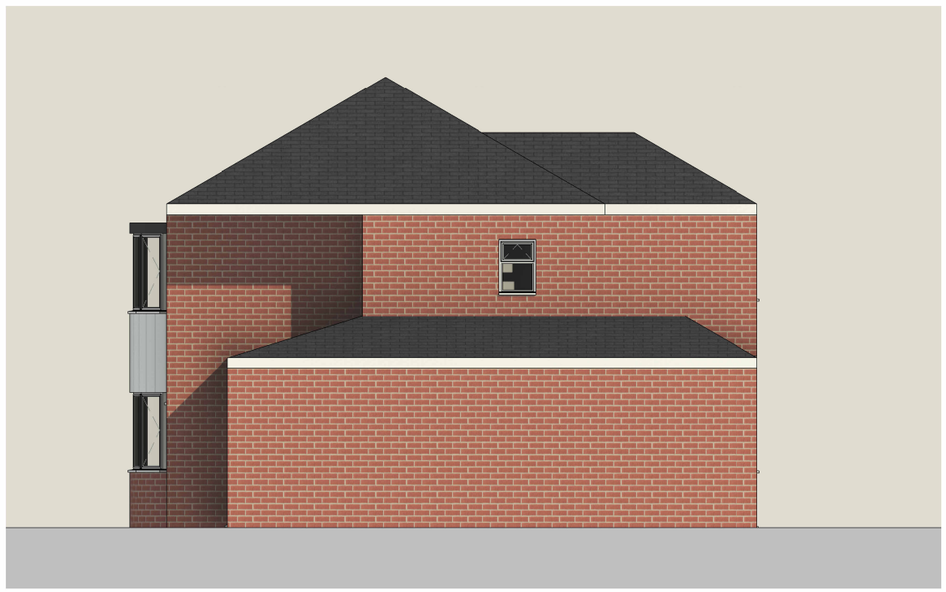

PP RHS Elevation

1 : 100

THIS DRAWING IS THE COPYRIGHT OF MD DESIGN CONSULTANCY. DO NOT SCALE FROM THESE DRAWINGS. ALL LEVELS/DIMENSIONS TO BE CHECKED ON SITE PRIOR TO WORKS COMMENCING. REPORT ALL DISCREPANCIES TO CLIENT/DESIGNER.

CIAT affiliate

MD DESIGN CONSULTANCY
07728417797
dabeer@mddesigns.co.uk

Proposed Two Storey Side, Part Two/Single Rear Extension & Front Porch

7 Cranage Rd, Manchester M19 3LG

Proposed Elevations
(DR) A202

Project Number
0114

Client Name
Sahar Tareen

Drawn By
MDR

Rev	Description	Date
A	Issued for planning	24.05.26
B	Plans Amended	08.07.26

Revision B



THIS DRAWING IS THE COPYRIGHT OF MD DESIGN CONSULTANCY. DO NOT SCALE FROM THESE DRAWINGS. ALL LEVELS/DIMENSIONS TO BE CHECKED ON SITE PRIOR TO WORKS COMMENCING. REPORT ALL DISCREPANCIES TO CLIENT/DESIGNER.

CIAT affiliate

MD DESIGN
CONSULTANCY
07728417797
dabeer@mddesigns.co.uk

Proposed Two Storey Side, Part Two/Single Rear Extension & Front Porch

7 Cranage Rd, Manchester M19 3LG

Proposed 3D Views
(DR) A203


Project Number
0114

Client Name
Sahar Tareen

Drawn By
MDR

Rev	Description	Date
A	Issued for planning	24.05.26
B	Plans Amended	08.07.26

Revision B

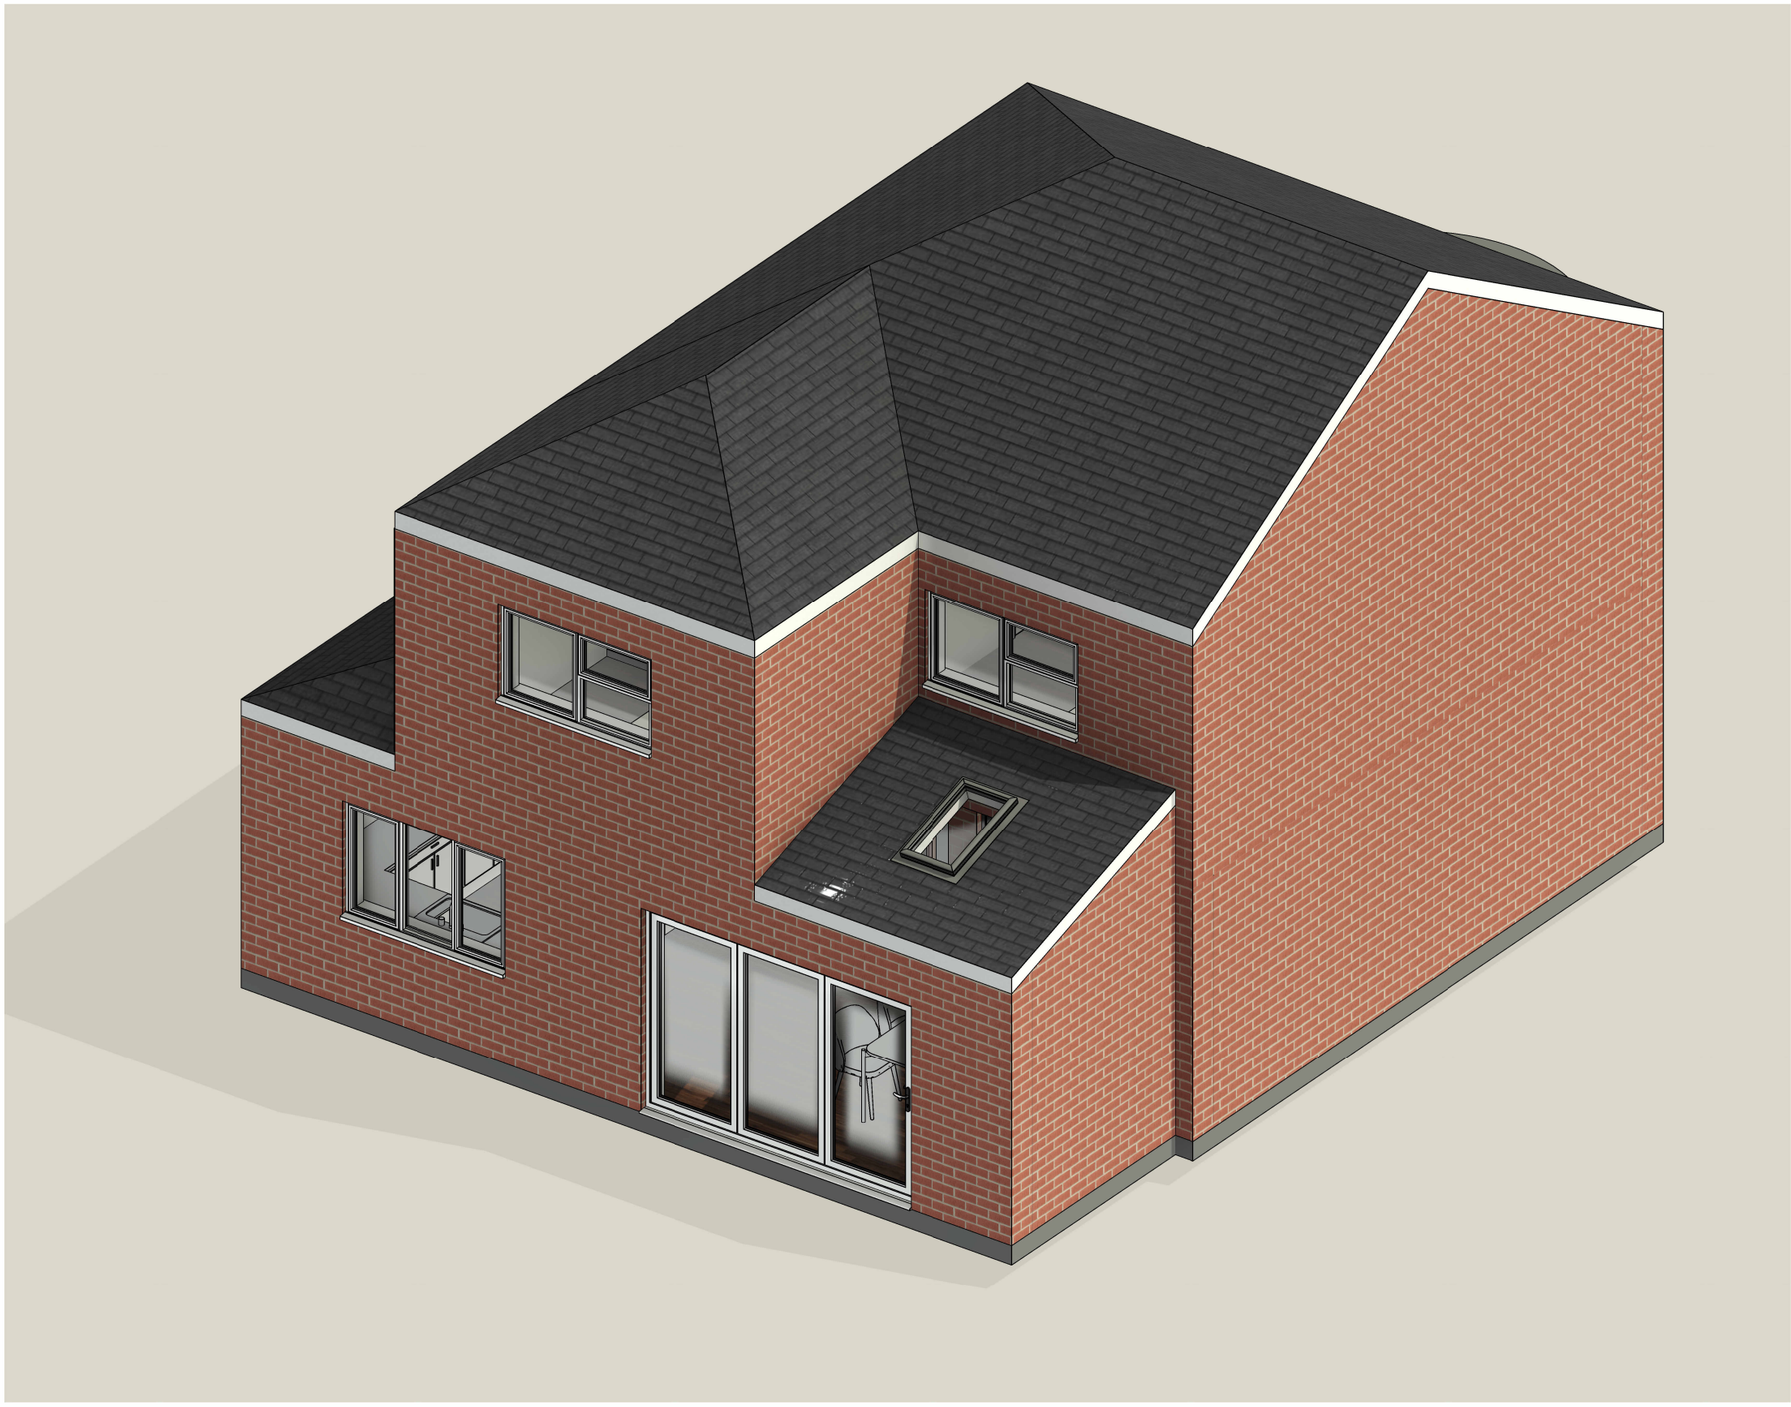

THIS DRAWING IS THE COPYRIGHT OF MD DESIGN CONSULTANCY. DO NOT SCALE FROM THESE DRAWINGS. ALL LEVELS/DIMENSIONS TO BE CHECKED ON SITE PRIOR TO WORKS COMMENCING. REPORT ALL DISCREPANCIES TO CLIENT/DESIGNER.

CIAT affiliate

MD DESIGN
CONSULTANCY
07728417797
dabeer@mddesigns.co.uk

Proposed Two Storey Side, Part Two/Single Rear Extension & Front Porch

7 Cranage Rd, Manchester M19 3LG

Proposed 3D View
(DR) A204


Client Name
Sahar Tareen

Project Number
0114

Drawn By
MDR

Rev	Description	Date
A	Issued for planning	24.05.26
B	Plans Amended	08.07.26

Revision B

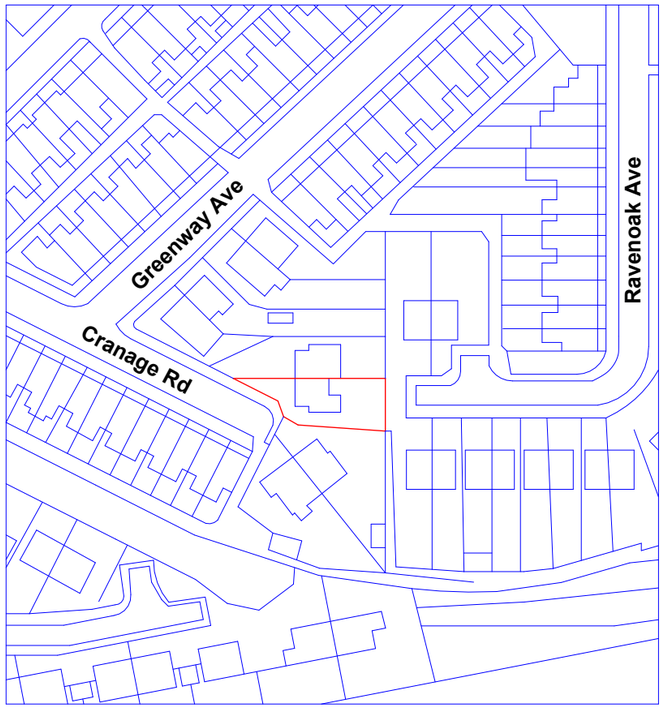


North

Location Plan

1 : 1250

0m 25m 50m 75m 100m 125m

VISUAL SCALE 1:1250 @ A3

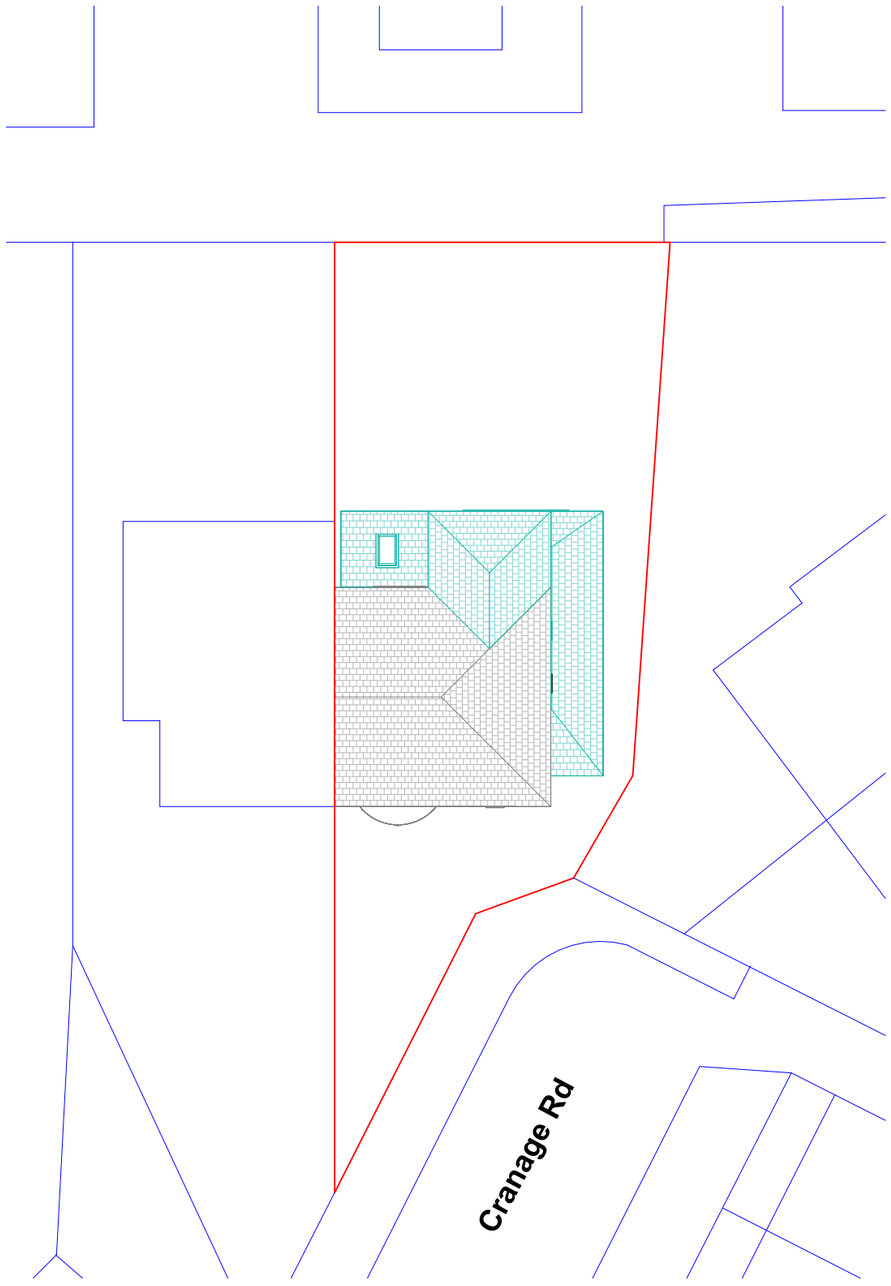

Site Plan

1 : 200

0m 4m 8m 12m 16m 20m

VISUAL SCALE 1:200 @ A3

THIS DRAWING IS THE COPYRIGHT OF MD DESIGN CONSULTANCY. DO NOT SCALE FROM THESE DRAWINGS. ALL LEVELS/DIMENSIONS TO BE CHECKED ON SITE PRIOR TO WORKS COMMENCING. REPORT ALL DISCREPANCIES TO CLIENT/DESIGNER.

CIAT affiliate

MD DESIGN CONSULTANCY
07728417797
dabeer@mddesigns.co.uk

Proposed Two Storey Side, Part Two/Single Rear Extension & Front Porch

7 Cranage Rd, Manchester M19 3LG

Location Plan
(DR) A205

Project Number
0114

Client Name
Sahar Tareen

Drawn By
MDR

Rev	Description	Date
A	Issued for planning	24.05.26
B	Plans Amended	08.07.26

Revision B