0 1 2 3 4 5m


VISUAL SCALE 1:50@A1

0 2 4 6 8 10m


VISUAL SCALE 1:100@A3

1. All dimensions in millimeters unless otherwise specified.
2. The contractor to check all dimensions, angles, drain runs and conditions on site before works commencement.

N

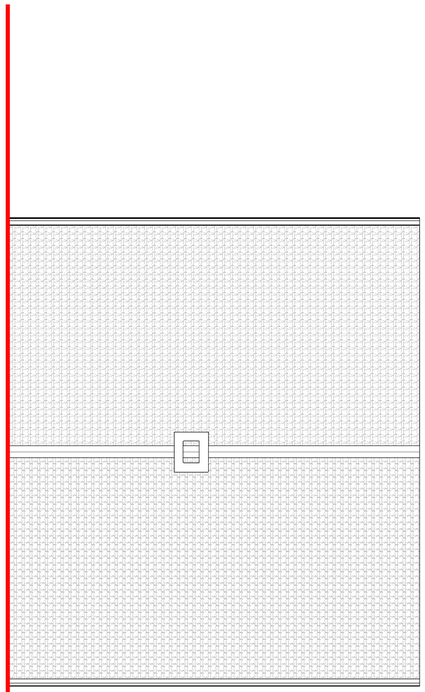

ROOF EXISTING
A1 1:50 / A3 1:100

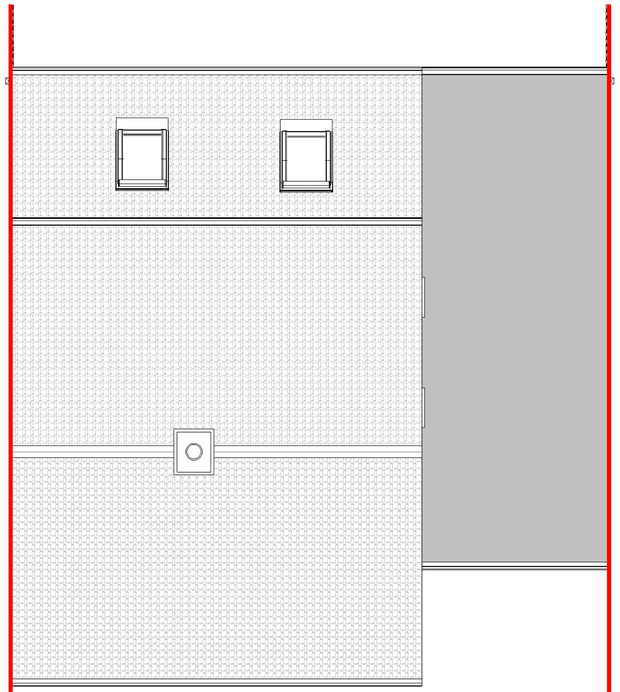

ROOF PROPOSED
A1 1:50 / A3 1:100

Rev.	Date	Seq.	BY	Description
01	09.07.2026	1	MK	FOR PLANNING

MKCREATIVE

22 Micklefield Way, Borehamwood, WD6 4LG
office@mkcreative.me.uk

Client:
Phanie Armelle Mefogang Fotso

Project:
7 Saxholme Walk Manchester M22 1AZ UK

Drawing area:

Drawing Title:
ROOF PLANS - EXISTING AND PROPOSED

Approved By: L	Date: 08/07/2026
Checked By : A	Scale: A1 1:50/ A3 1:100
Drawn By : MZ	Size: A1

Status:
FOR PLANNING

Drawing No.
7 SAXHOLME - 004

Rev.
01