
NOTES

PROPOSED SIDE ELEVATION
From 53 Beresford road

PROPOSED FRONT ELEVATION

PROPOSED SIDE ELEVATION
From 49 Beresford road

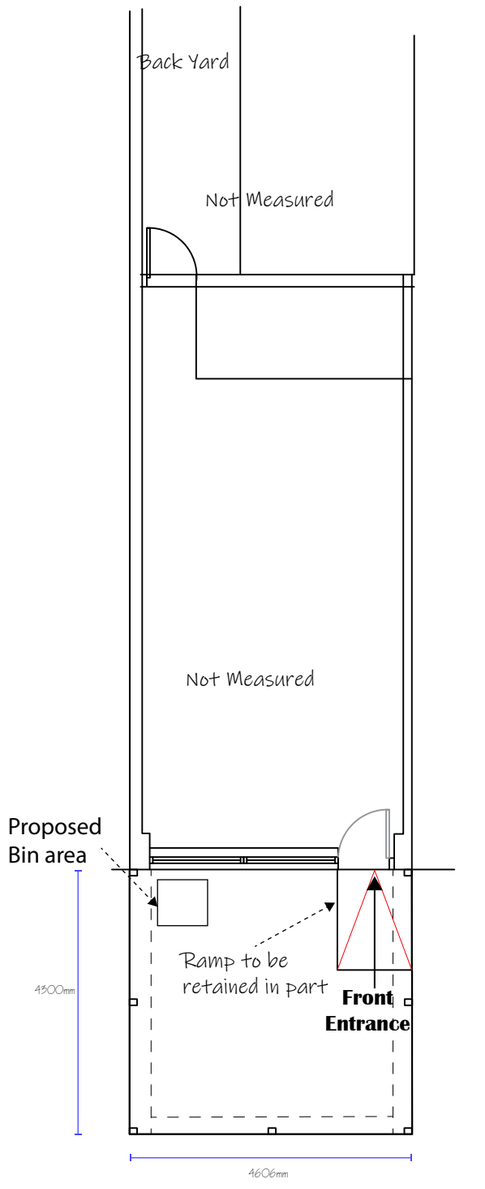

PROPOSED GROUND FLOOR PLAN

	Proposed Canopy to the front elevation with roller shutters on all sides	
REV	DESCRIPTION	DATE

SITE: 51a Beresford RdLevenshulme, Manchester M13 0GT

DRAWING TITLE: Proposed Plan and Elevations

DRAWN BY:	SCALE:1:100@A3	DATE: 13-07-26

FOR PLANNING PERMISSION