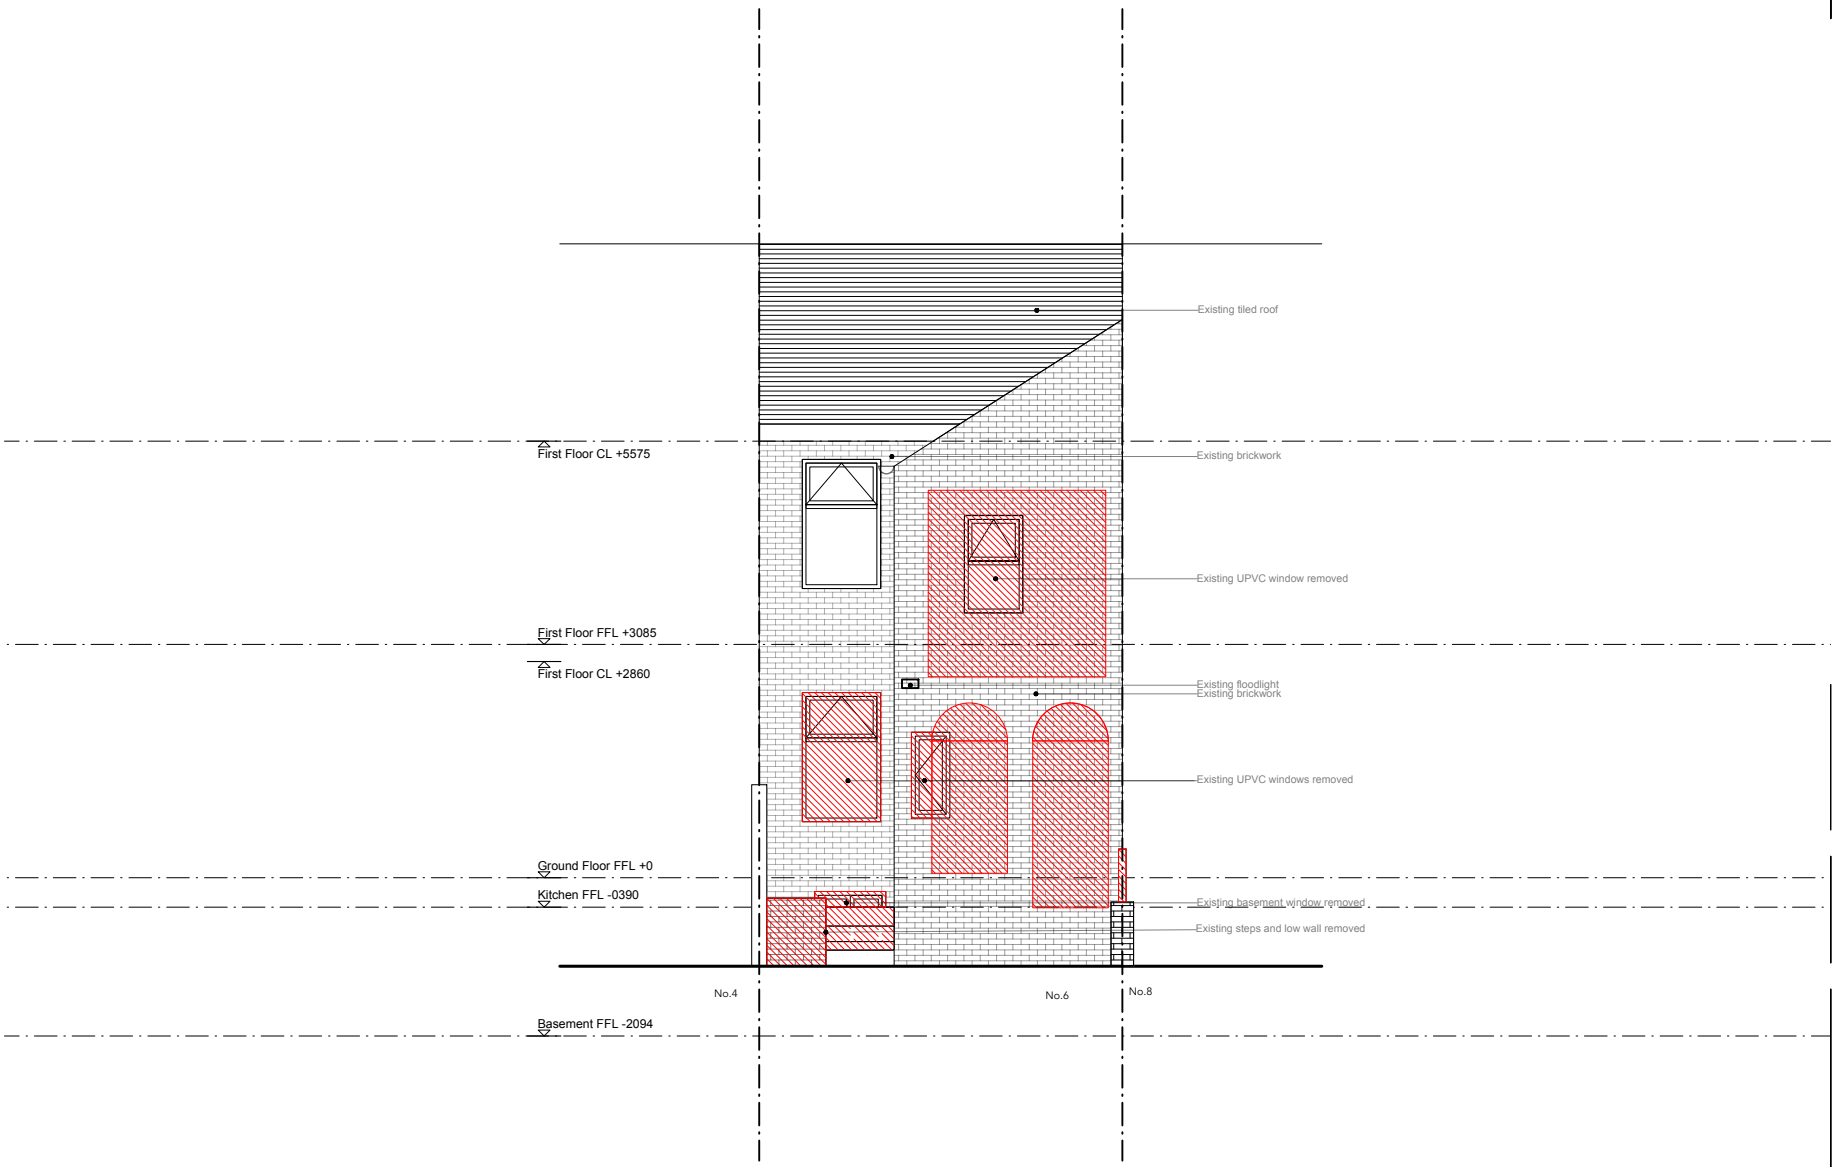


Revisions

-	28.03.2025	Sketch Session
A	20.03.2026	Draft Planning
B	01.04.2026	Draft Planning
C	15.07.2026	Householder Application

KEY

Demolition

This is not a construction drawing.

Dimensions are in mm unless otherwise stated. Do not scale from this drawing.
All dimensions are to be checked on site prior to commencement of works/sub contractor drawings. Report any discrepancies and errors to the architect immediately. This drawing is to be read in conjunction with all consultant's documentation and contract documents. Sizes and dimensions to structural / services items are indicative only - see consultants drawings for sizing. Contractors are responsible for ensuring all works comply with all relevant statutory requirements/CDM/British Standards/Party Wall Act. This drawing remains the copyright of Claire Bandy.Architect for this project and as titled.

0m 0.5m 1m 2m

PROJECT: 25_005

CLIENT: LY & DY

NUMBER: 131

DRAWING: Rear Elevation Existing

SCALE: 1:50 @ A4

Claire Bandy. Architect
www.clairebandyarchitect.com
07866510152