

NOTES

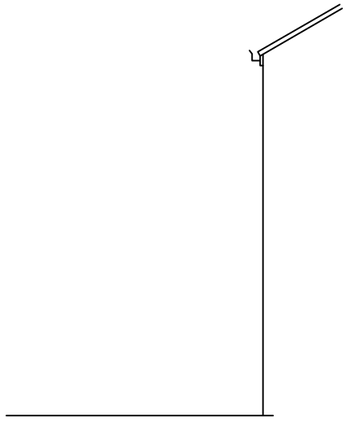


EXISTING SIDE ELEVATION
From 53 Beresford road



EXISTING FRONT ELEVATION

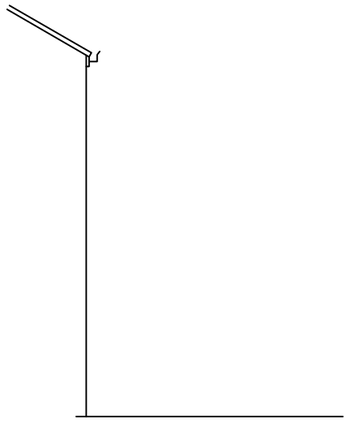

EXISTING SIDE ELEVATION
From 49 Beresford road

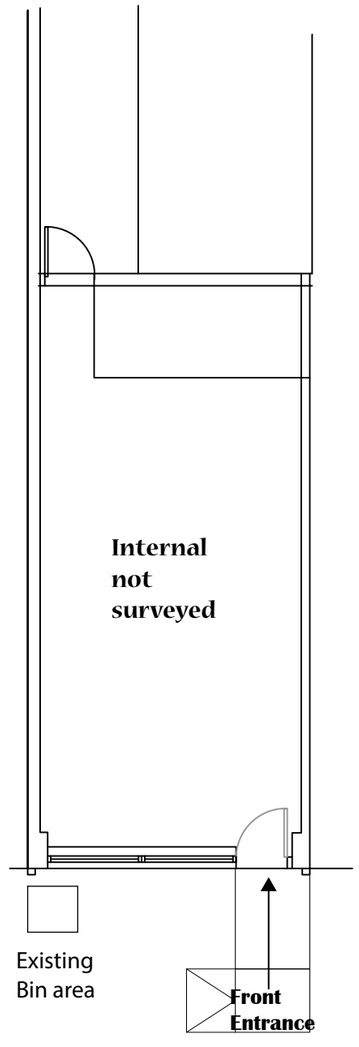

	Proposed Canopy to the front elevation with roller shutters on all sides	
REV	DESCRIPTION	DATE
SITE: 51a Beresford RdLevenshulme, Manchester M13 0GT		
DRAWING TITLE: Existing Plan and Elevations		
DRAWN BY:	SCALE:1:100@A3	DATE: 13-07-26
FOR PLANNING PERMISSION		