
PURPOSE OF ISSUE	PLANNING

All information should be checked by the contractor on site before commencing work. Any discrepancies should be reported to the designer immediately. All rights are reserved and are not transferable. Unauthorised reproductions of this drawing are not permitted.

0 1 2 3m

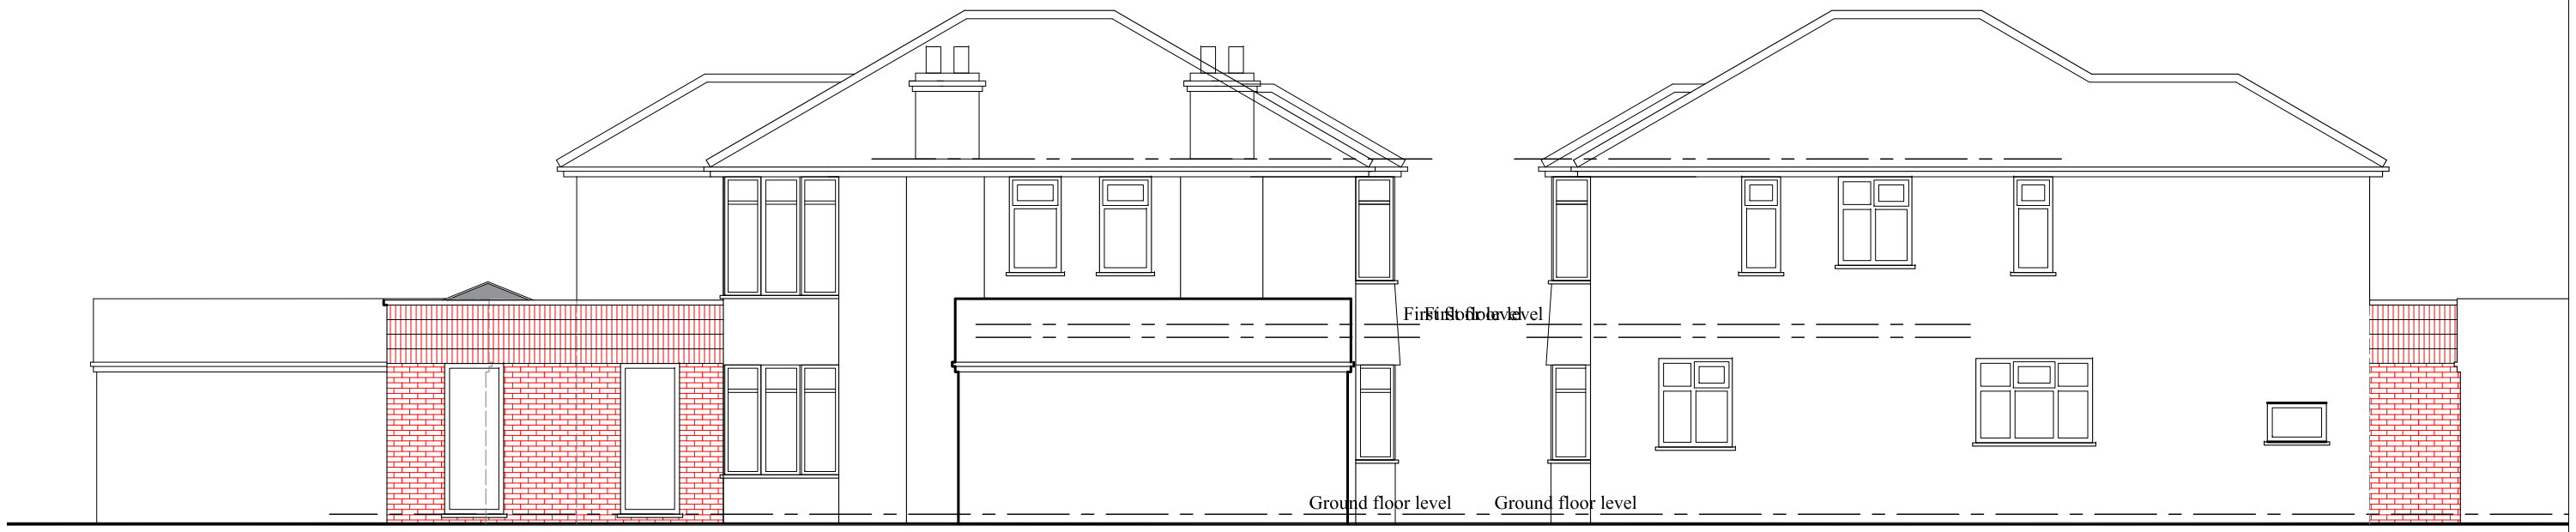

PROPOSED SIDE ELEVATION

PROPOSED SIDE ELEVATION



PROPOSED REAR ELEVATION

PROJECT
89 St Werburgh's Road

CLIENT
Mr. Malik Bilal Zia

DRAWING TITLE
Proposed Elevation

JOB No
-

DRAWING No
NA-P04

SCALE
1:100@A3

DATE
Apr. 2026

REVISION
-

t: 0782 895 3405
e: nadesignandbuilds@gmail.com

na design