
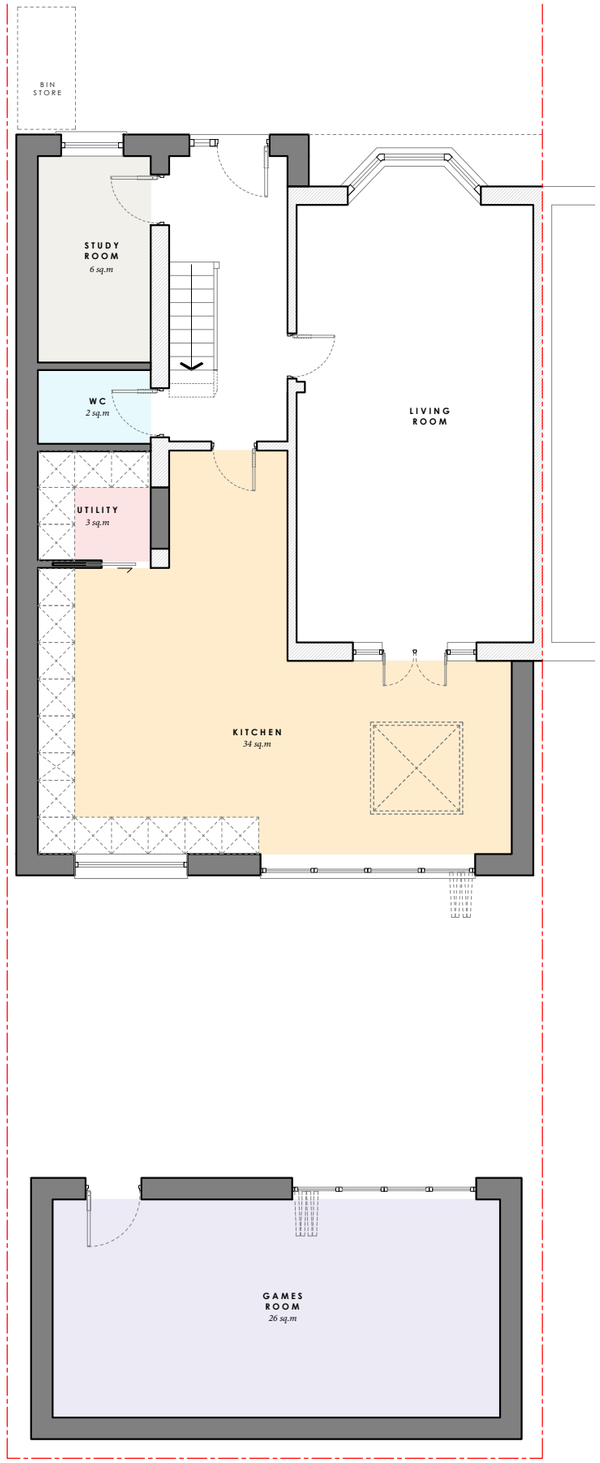


PROPOSED GROUND FLOOR PLAN
1:100 @ A3

0m 1m 3m 5m

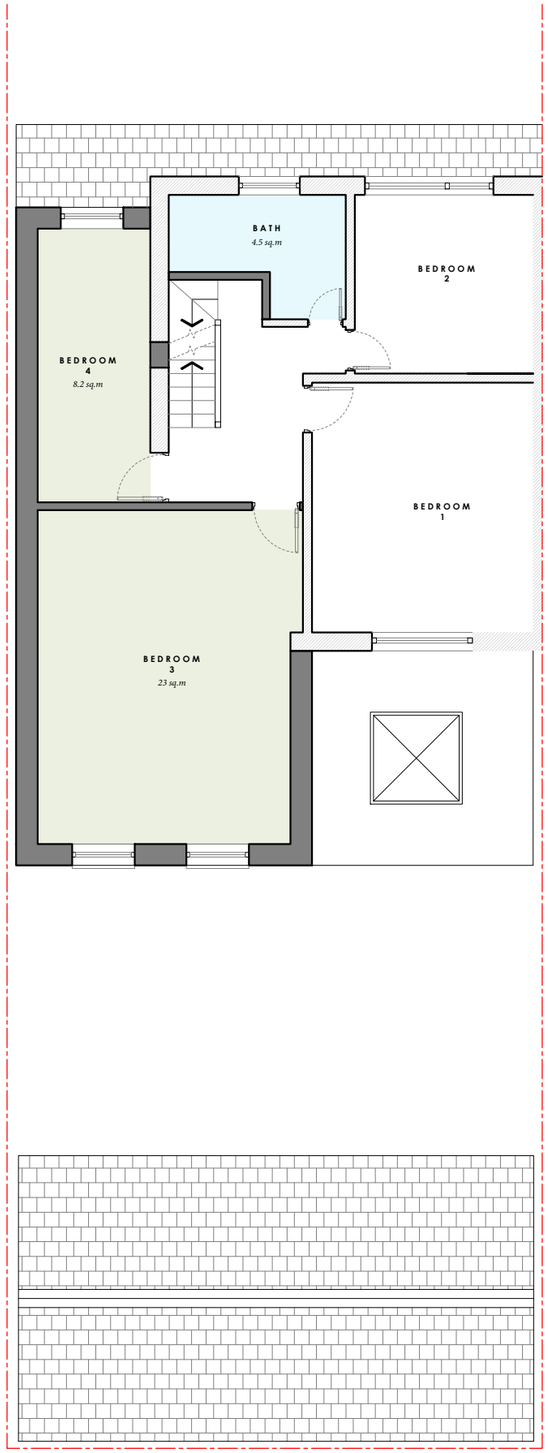

PROPOSED FIRST FLOOR PLAN
1:100 @ A3

Dimensioning

Figured dimensions only to be taken from these designs and drawings. Work to annotated dimensions only. All dimensions to be checked on site. Architectural designers to be informed immediately of any discrepancies before work proceeds. Drawings are to be read in conjunction with relevant specifications, structural engineers and service engineers' drawings.

Rev	Date	Description
-	*10/07/26*	*Issued to client for comments*

SALEEM ARCHITECTS
Architecture | Masterplanning | Graphics

CLIENT:
Property Owner

PROJECT:
2 Edilom Rd
Crumpsall,
Manchester
M8 4HZ

TITLE:
Proposed Plans

REV:

SCALE:
1:100 @ A3

DATE:
July 2026

DRAWING NO.
Sheet 4

www.saleemarchitects.co.uk
+44 7411 474157