NB	Do not scale off this drawing. All dimensions to be checked on site prior to manufacture and construction. This drawing is the property of JH. Architects and should not be reproduced without permission. All discrepancies to be brought to the attention of the architect immediately. This drawing to be read in conjunction with the specification / bill of quantities and related drawings.


REVISION			
-	FIRST ISSUE	04.05.26	SK



EXISTING EAST ELEVATION

Scale 1:50

0m 0.5m 1m 2m 4m

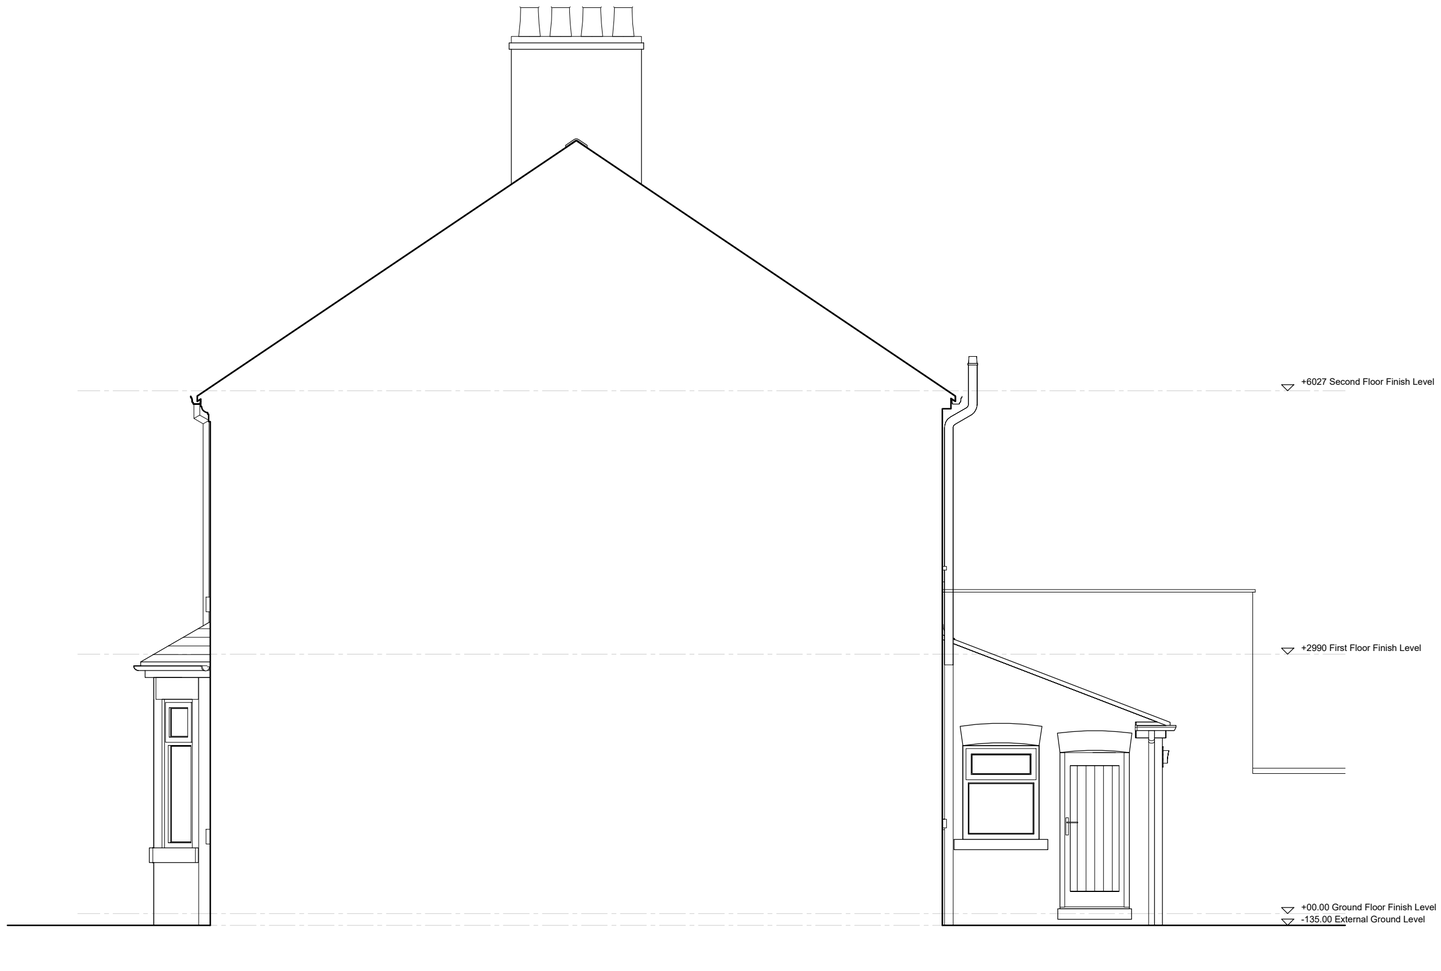

EXISTING NORTH ELEVATION

Scale 1:50

0m 0.5m 1m 2m 4m

CLIENT	STEVEN WAINWRIGHT
PROJECT	5 HARTLEY ROAD CHORLTON, M21 9NG
TITLE	EXISTING FRONT AND SIDE ELEVATION
JOB NO.	SW.01
DWG NO.	AS.02
SCALE	1:50 @ A2
DRAWN	SK

46 MANCHESTER ROAD
CHORLTON
MANCHESTER
M21 9PH

info@justharchitects.co.uk
T +44(0)161 237 5500

JH.A

RIBA Chartered Practice

arb