
Copyright of this drawing is vested in BPM Architectural and it must not be copied or reproduced without written consent. Figured dimensions only are to be taken from this drawing, DO NOT SCALE OFF THIS DRAWING ..... IF IN DOUBT ASK


All contractors must visit the site and be responsible for taking and checking all dimensions relative to their work, BPM architectural are to be advised of any variation between drawings and site conditions.

Electronic datal drawings issued as 'read only' and should not be interrogated for measurement. All dimensions and levels should be 'read only' from those values stated in text, on the drawings.


KEY PLAN:

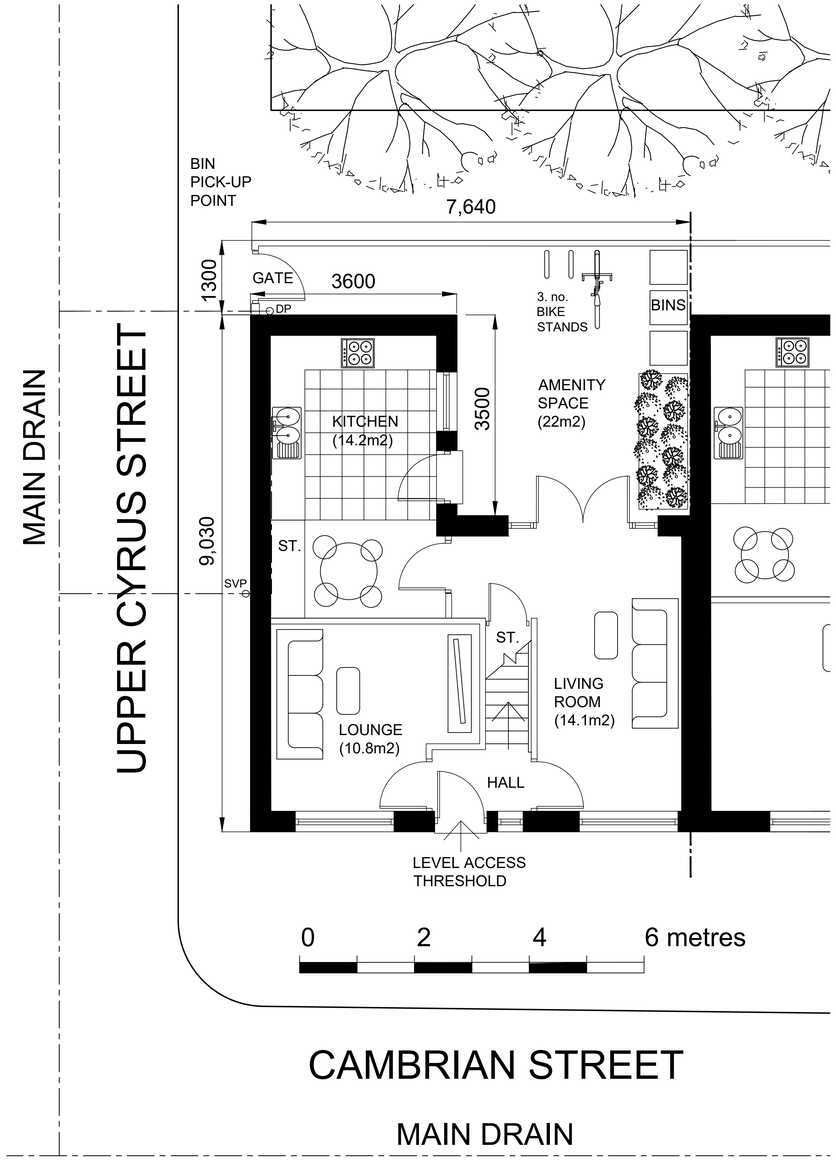

GROUND FLOOR PLAN

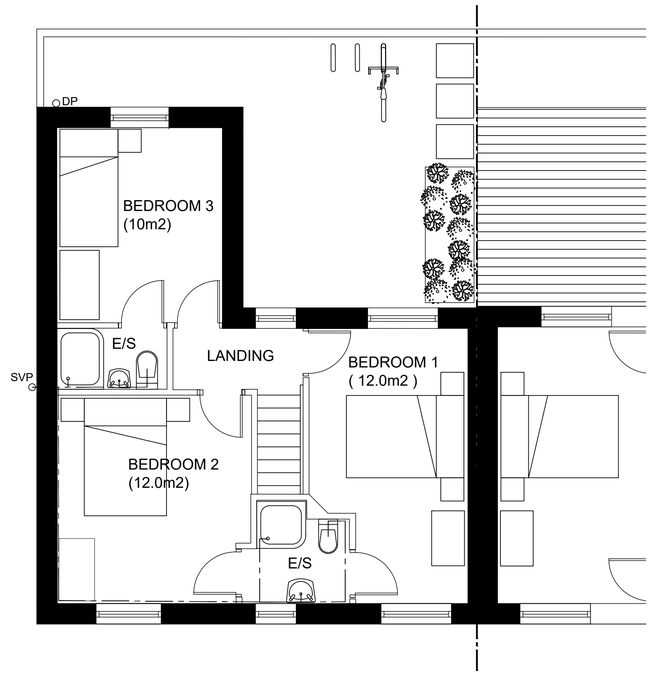

FIRST FLOOR PLAN

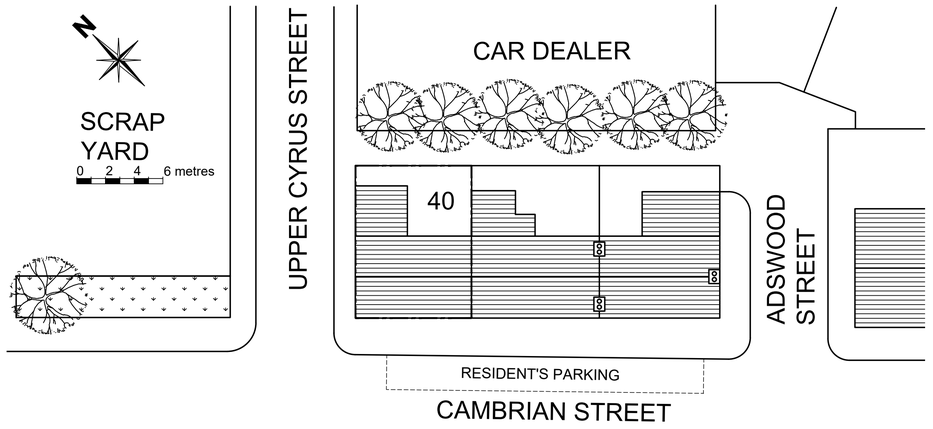

SITE PLAN 1:200

REV:	DATE:	DETAILS:

BM ARCHITECTURAL DESIGNS,
APARTMENT 8,
224 GREAT CLOWES STREET
SALFORD M7 2ZS
TEL: 07415 493002
email- benjamin.maguire10@gmail.com

Project: PROPOSED NEW DWELLING ON VACANT PLOT AT 40 CAMBRIAN STREET, MANCHESTER M40 7EG

Title: PROPOSED SITE PLAN AND PLANS

Client: MR. JABEEL QURESHI

Scale: 1:50 Date: 07/ 2026

Status: PLANNING Drawn: BM

Drawing no: BM/0726/CAMB/PL2 Rev:

Architectural Design/ Planning/ Construction/ Building Regs