
Ground Floor Plan


0 1 2 3 4 5 Metres 10 Metres

0 3 6 9 12 15 feet

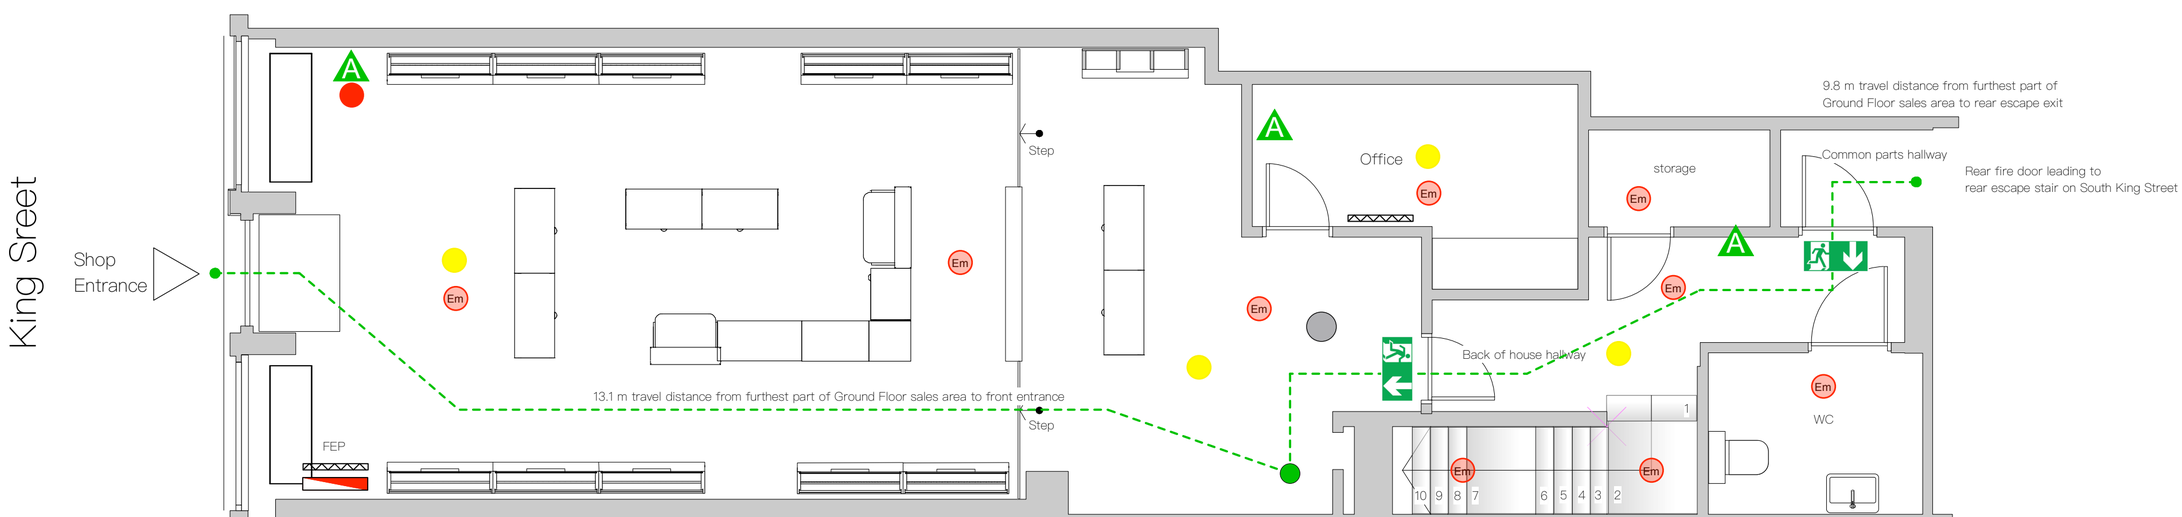

Addressable panel located near entrance door

First Floor Plan

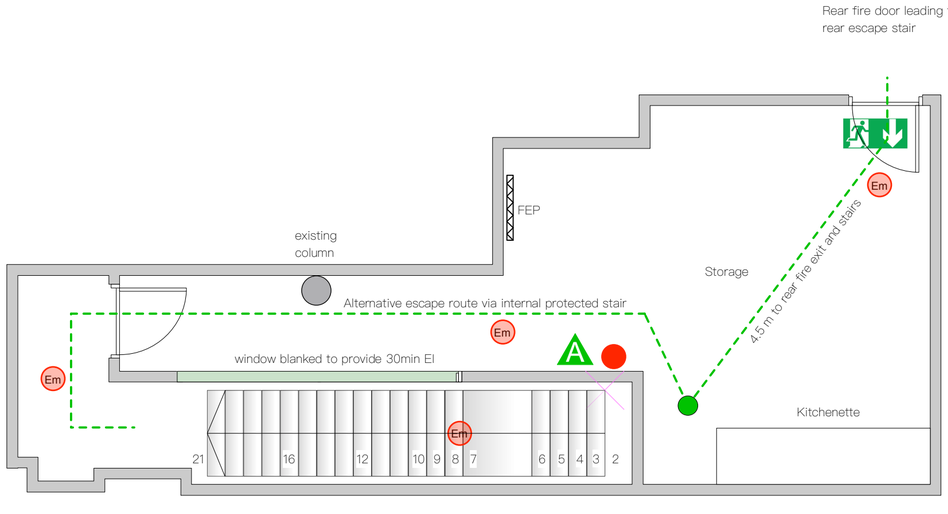

KEY

- Fire Alarm Panel
- Fire Escape Plan (FEP)
- Fire Extinguisher
- Fire Escape arrow sign
- Smoke / Sounder
- MCP – manual call point
- Em Emergency Light

MOSCOT

DO NOT SCALE FROM THIS DRAWING. ALL DIMENSIONS TO BE CHECKED ON SITE
CONTRACTOR TO VERIFY ALL DIMENSIONAL RATING ANY WORK COMMENCES ON MATERIALS ARE ORDERED.
ANY DIMENSIONS NOT TO BE SCALED TO THIS ARCHITECT
THIS DRAWING IS THE PROPERTY OF ROBERT MUMBY ARCHITECTS

FIRE SAFETY PLAN

Mode PD
Lindridge Oast
Lamberhurst Quarter
TN3 8AN

Robert Mumby Architects
Tollgate Cottage
8 Bonstal Hill
Whitstable
Kent CT5 4LX
+44 (0) 7968 727 122
robert@robertmumby.co.uk

project title: Moscot 59 King Street Manchester M2 4LY

date: 01.07.2026

drawing title: Fire Safety Plan + Emergency Lighting

Scale: 1:50 @ A4

No. 248_100_ Rev