

Ground Floor Plan

0 1 2 3 4 5 Metres 10 Metres

0 3 6 9 12 15 feet

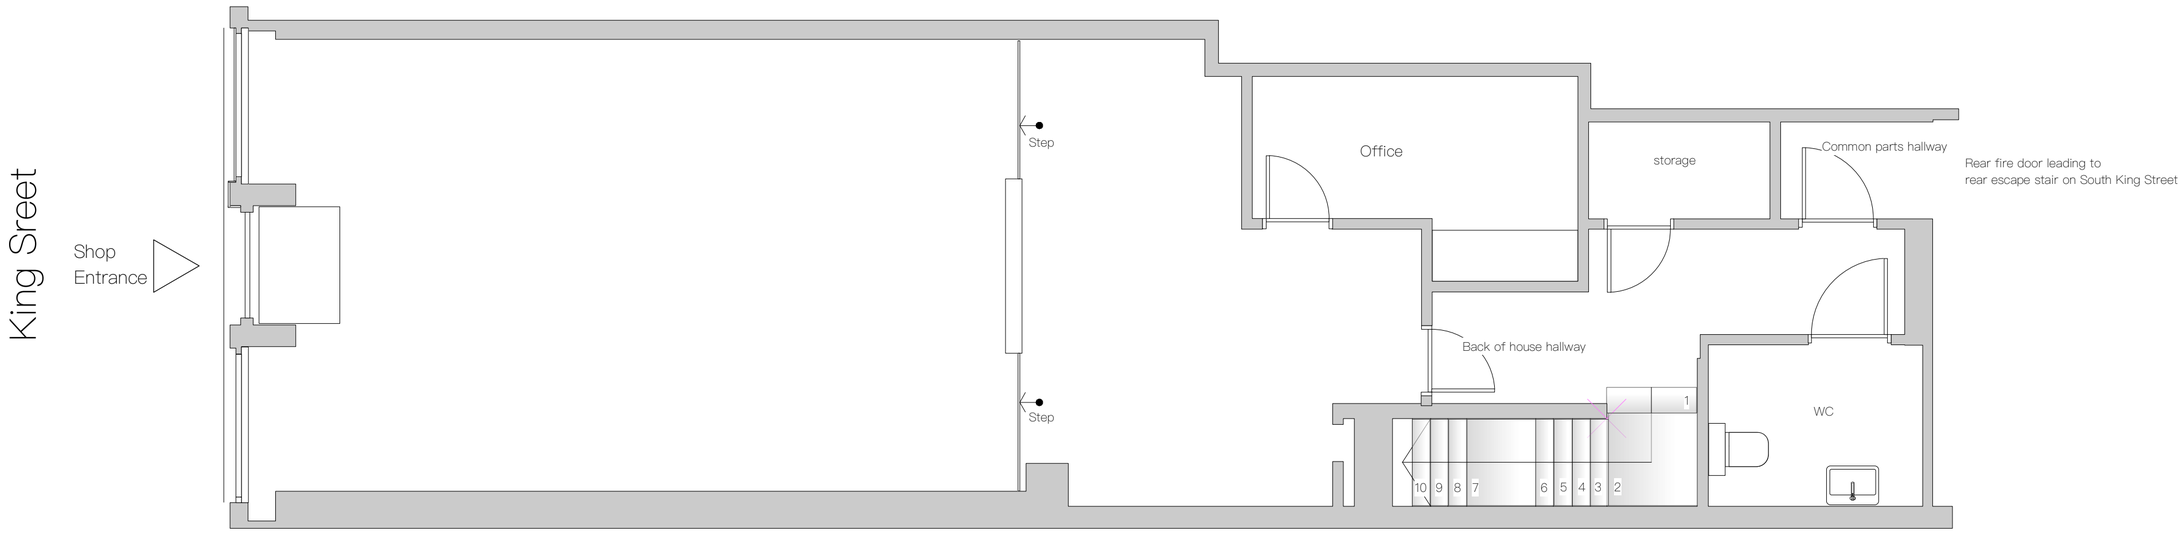

First Floor Plan

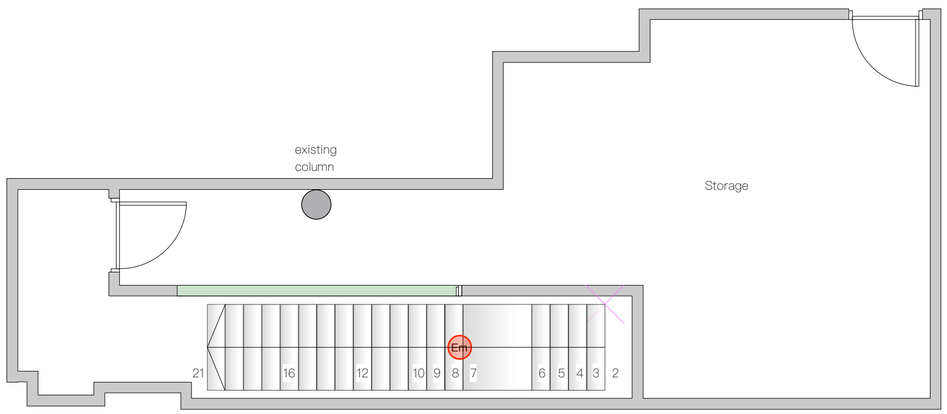

DO NOT SCALE FROM THIS DRAWING. ALL DIMENSIONS TO BE CHECKED ON SITE.
CONTRACTOR TO VERIFY ALL DIMENSIONS BEFORE ANY WORK COMMENCES OR MATERIALS ARE ORDERED
ANY DISCREPANCIES TO BE REPORTED IMMEDIATELY.
THIS DRAWING IS THE PROPERTY OF ROBERT MUMBY ARCHITECTS

Existing Plan

Mode PD
Lindridge Oast
Lamberhurst Quarter
TN3 8AN

Robert Mumby Architects
Tollgate Cottage
8 Bonstal Hill
Whitstable
Kent CT5 4LX
+44 (0) 7968 727 122
robert@robertmumby.co.uk

project title
Moscot 59 King Street
Manchester M2 4LY

date
01.07.2026

drawing title
Existing Plan

Scale
1:50 @ A2

No. Rev
248_001_