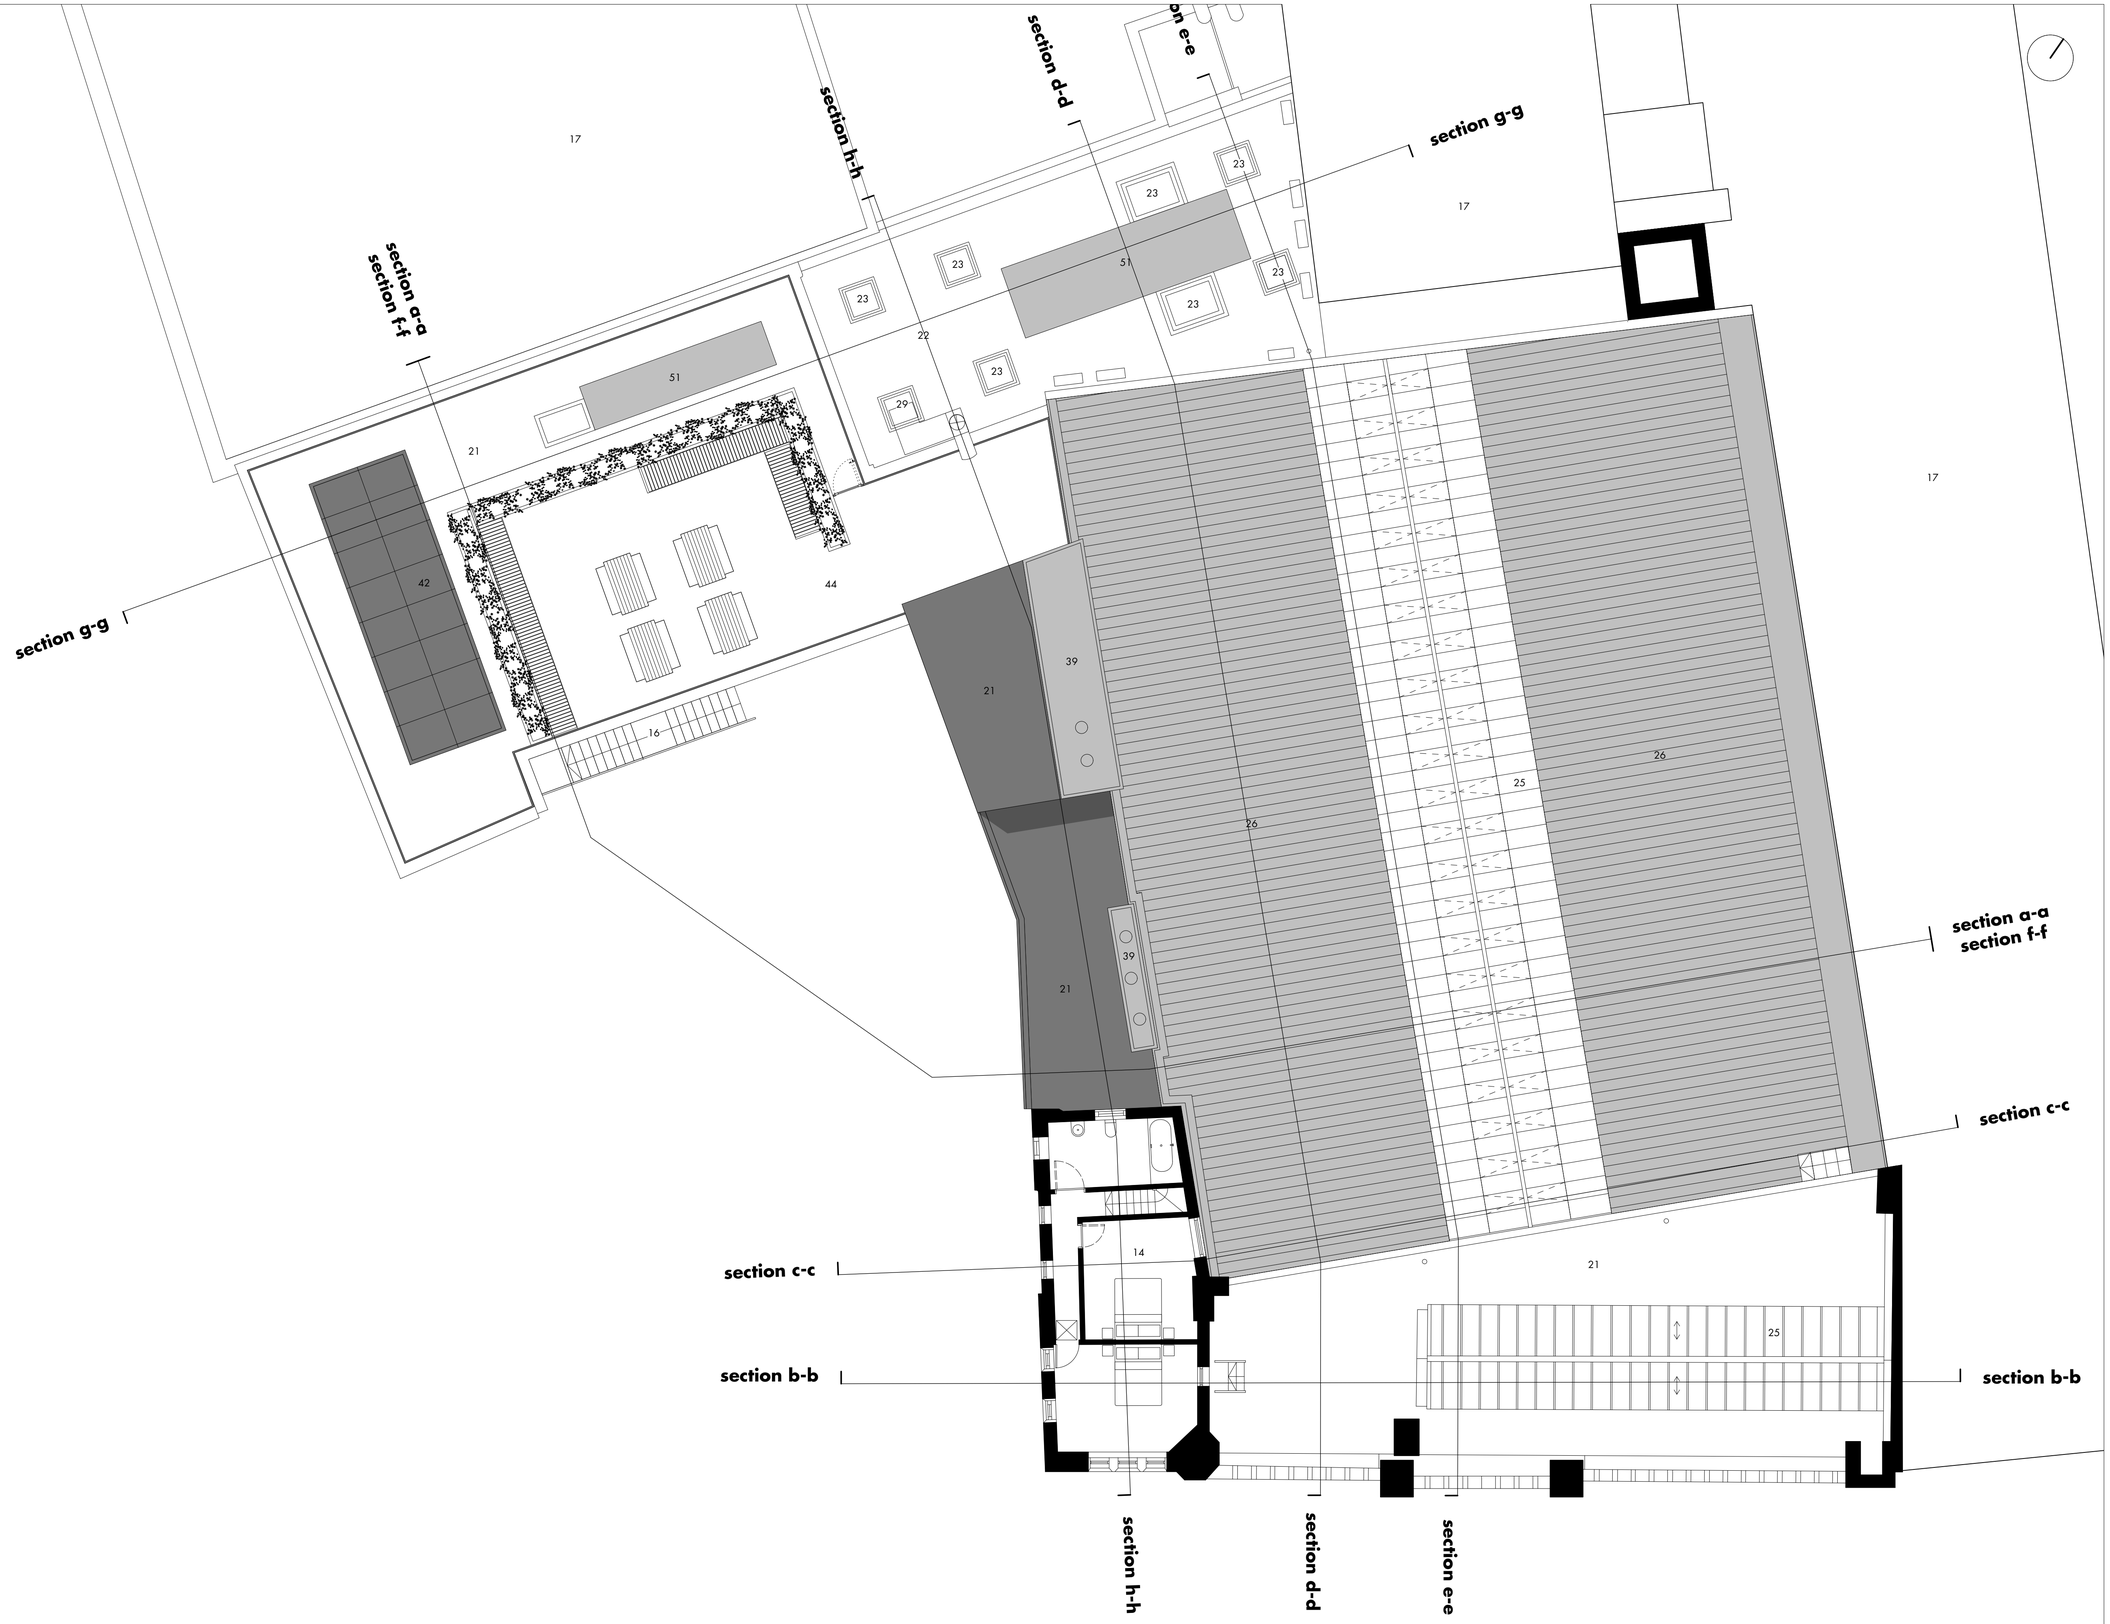


01 car park (adjoining owner)
02 entrance
03 car park (internal)
04 WCs
05 lobby
06 youth lounge
07 store
08 new gate
09 new plant room
10 group room
11 store (former armoury)
12 room currently unoccupied
13 existing stair
14 apartment
15 new stair
16 new external escape stair
17 adjacent property
18 main worship space
19 breakout
20 balcony
21 flat roof
22 existing plant area
23 skylight
24 cycle storage
25 new rooflight (approved in previous application)
26 new roof (approved in previous application)
27 slate pitched roof
28 refuse
29 wall-hung signage
30 baby change
31 neighbourhood co-working space
32 community studio
33 community hall
34 kitchen
35 bar
36 cafe/foyer
37 community library
38 office
39 services riser
40 community multi-function room
41 meeting room
42 PV panels
43 sound desk
44 roof terrace
45 private stair to apartment
46 platform lift
47 servery
48 void
49 changing places room
50 meeting hall
51 air handling unit
52 kitchenette
53 new fire-rated secondary glazing
54 new glazed entrance doors
55 new lift
56 fire curtain

notes
for existing GA plans refer to 009100 series drawings
for alteration plans refer to 019100 series drawings
for proposed elevations refer to 039200 series drawings
for proposed sections refer to 039300 series drawings

rev • description	issued • drawn • checked
P01 • planning issue	13 05 25 • le • dj
P02 • fire curtain added + annotations amended	27 05 25 • le • dj
P03 • amendments in response to consultee feedback	24 02 26 • le • dj

shedkm
+44 (0)151 709 8211
+44 (0)207 253 8881

project	ardwick barracks
client	fabric church
drawing number	2411-SKM-Z0-03-D-A-039103 **P03**
scale	1:100 @ A1
status	**information**

proposed • third floor plan

do not scale from this drawing • all dimensions are to be set out and checked on site prior to starting construction • any discrepancy found between information given on this drawing and that given elsewhere or recorded on site shall be brought to the attention of the project architect immediately

039103 proposed • third floor plan