



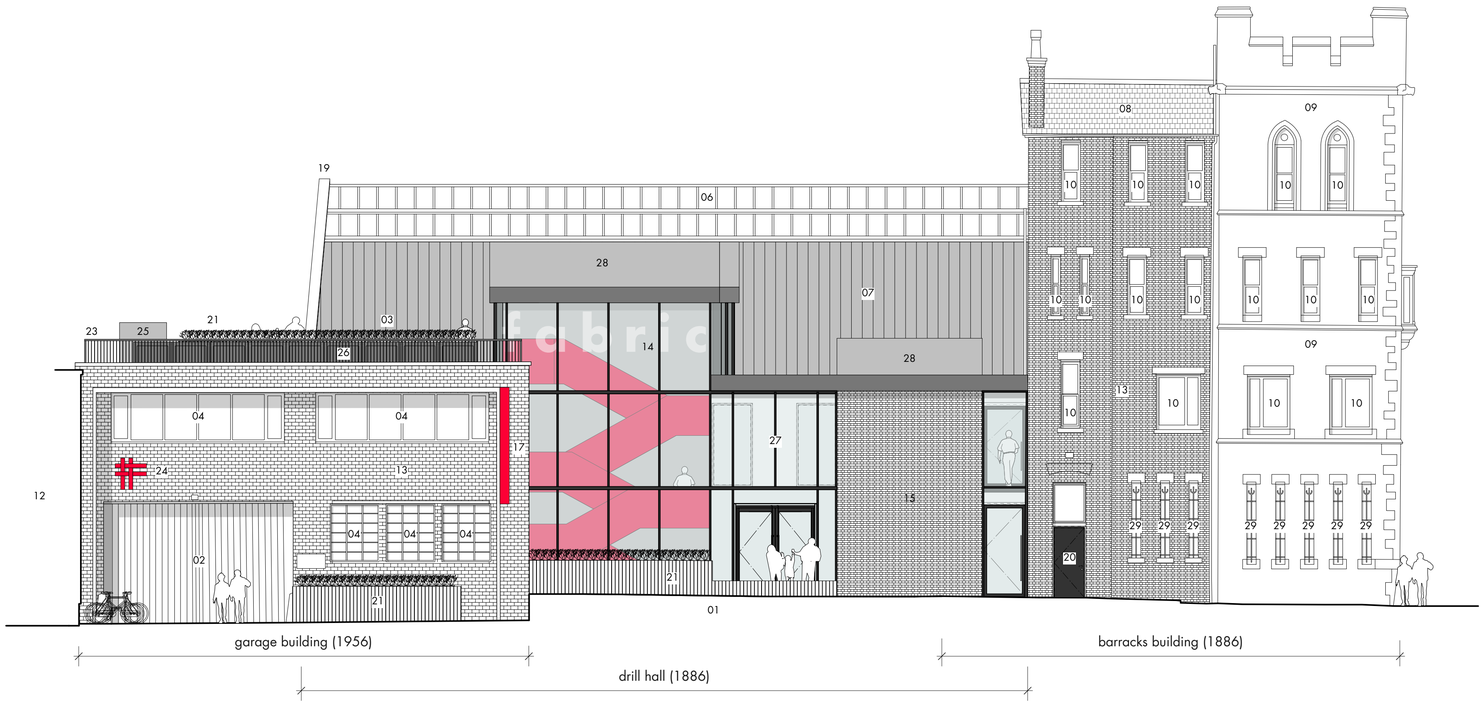

039200/01 • proposed • south-west elevation

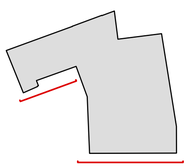



039200/02 • proposed • south-east elevation

01 car park (adjoining owner)
02 metal shutter garage door (garage entrance)
03 new roof terrace
04 new metal-framed window
05 new steel escape stair
06 new double glazed aluminium-framed roof light (approved in previous application)
07 new standing seam aluminium pitched roof (approved in previous application)
08 slate pitched roof
09 stone facade
10 new timber-framed window
11 main entrance
12 adjacent property
13 existing red brickwork
14 signage on glazing
15 new red brickwork
16 new roof light to function room (approved in previous application)
17 wall-hung signage
18 fire-resisting windows along escape route
19 brickwork gable wall extended to suit new roof build up (approved in previous application)
20 new door to private apartment
21 new seating + planting
22 new metal railing entrance gate
23 new balustrade
24 new signage
25 air handling unit
26 PV panels
27 aluminium-framed curtain walling
28 grey ppc aluminium
29 narrow single-slit windows
30 arcaded windows
31 mullion + transom windows
32 new illuminated signage

notes
for existing ga elevations refer to 009200 series drawings
for alteration elevations refer to 019200 series drawings
for proposed ga plans refer to 039100 series drawings
for proposed ga sections refer to 039300 series drawings

P01 • planning issue — 13 05 25 • le • dj
P02 • totem moved + gable wall annotation added — 27 05 25 • le • dj
P03 • amendments in response to consultee feedback — 24 02 26 • le • dj

rev • description — issued • drawn • checked

shedkm
+44 (0)151 709 8211
+44 (0)207 253 8881

project	ardwick barracks
client	fabric church
drawing number	2411-SKM-Z0-XX-D-A-039200 **P03**
scale	1:100 @ A1
status	**information**

proposed • elevations

do not scale from this drawing • all dimensions are to be set out and checked on site prior to starting construction • any discrepancy found between information given on this drawing and that given elsewhere or recorded on site shall be brought to the attention of the project architect immediately