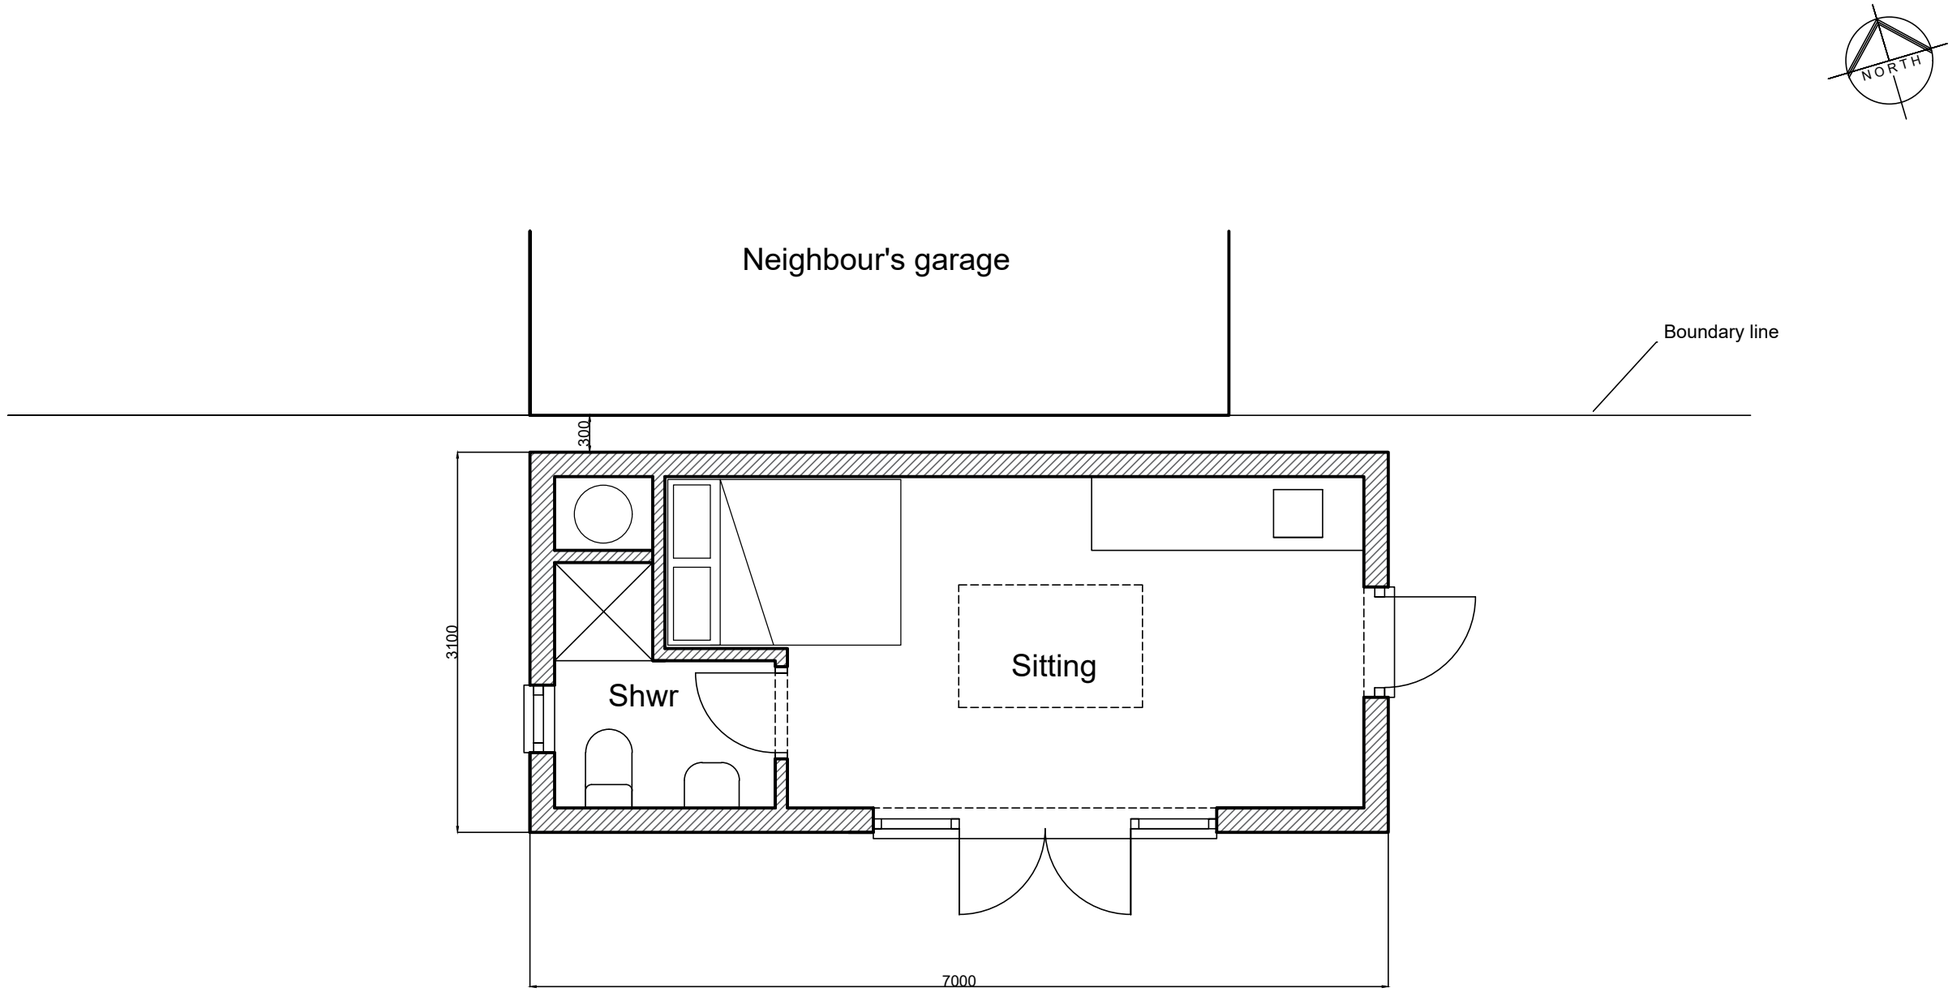


GROUND FLOOR PLAN - PROPOSED

0 1 2 3 4

Scale Bar metres

PROPOSED ANNEXE
52 KINGSFIELD DRIVE - MANCHESTER - M20 6HX

Scale 1:50 at A3

Dwg No. 26/0734/102