

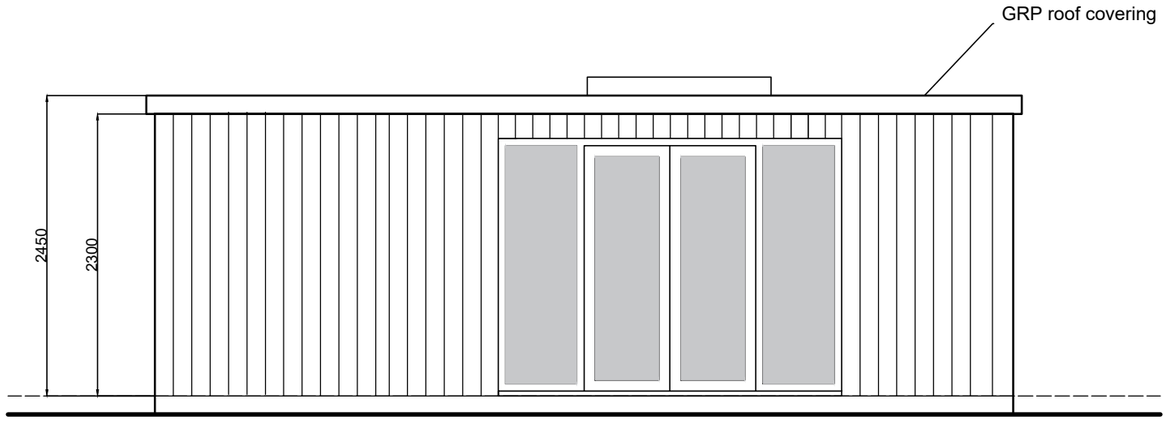



SOUTH ELEVATION

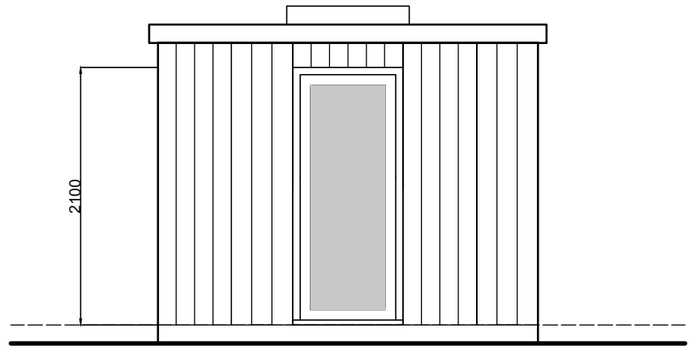

EAST ELEVATION

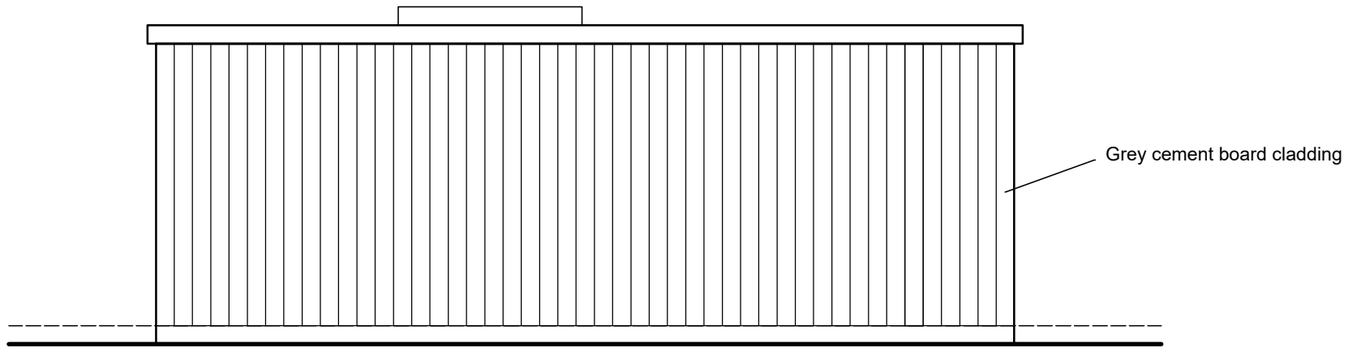


NORTH ELEVATION

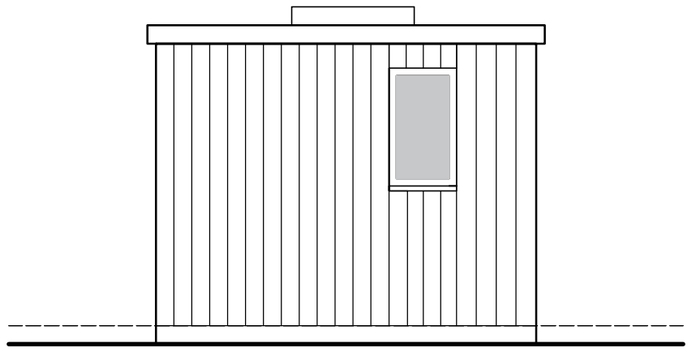

WEST ELEVATION

ELEVATIONS - PROPOSED

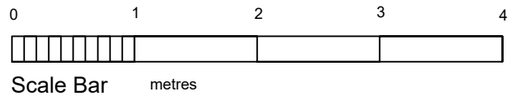

PROPOSED ANNEXE
52 KINGSFIELD DRIVE - MANCHESTER - M20 6HX

Scale 1:50 at A3

Dwg No. 26/0734/103