
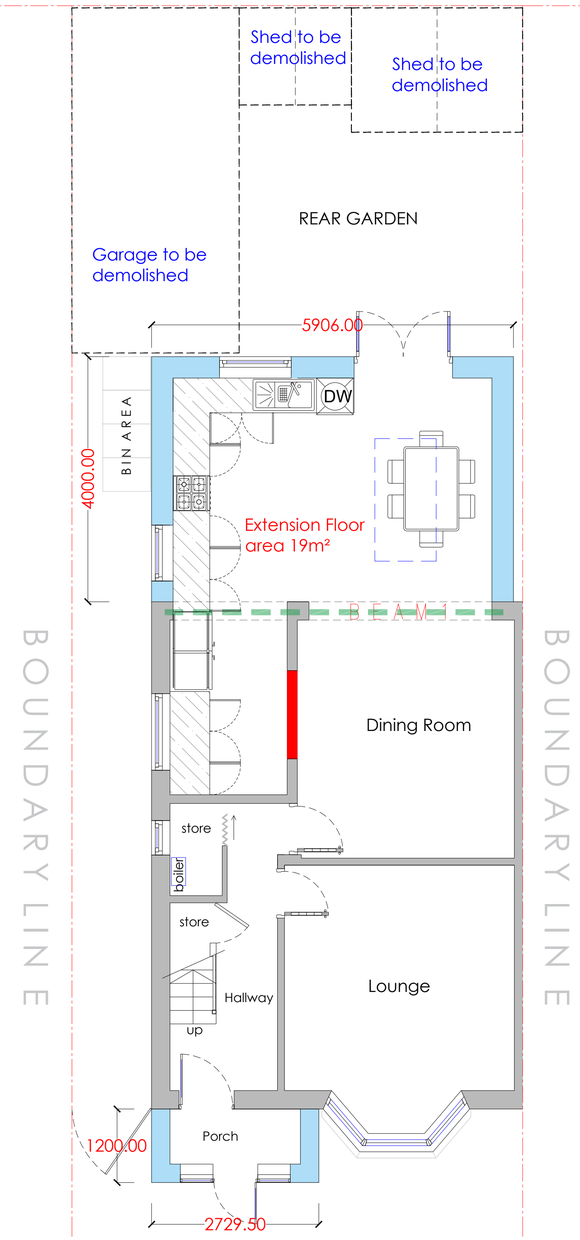


Proposed Ground Floor Plan
Scale 1:50

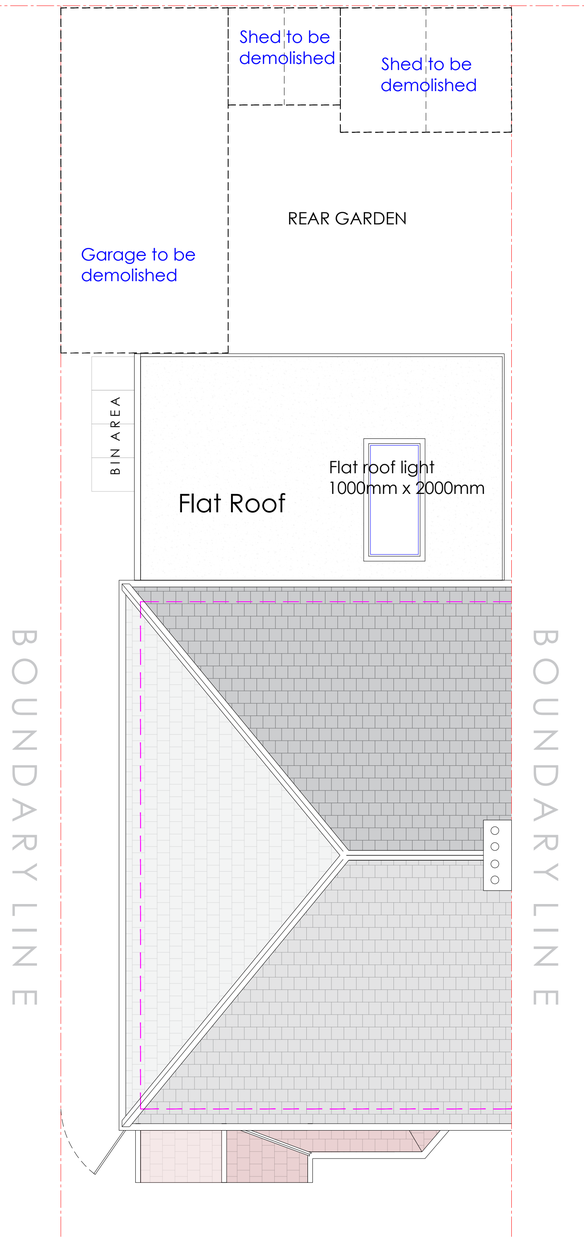

Proposed Roof Plan
Scale 1:50

GENERAL NOTES

1. The contractor must check the site and the approved drawings before commencing the works and must take any working measurements as necessary and any discrepancy must be reported to the client.

2. Work shall comply with any current relevant BS/codes of practices and confirm to the Building Regulations including the latest amendment. The contractor is responsible for setting out the works.

PROJECT ADDRESS

264 Mount Road
Levenshulme
Manchester
M19 3FS

PROJECT

Single Storey Rear Extension
Porch Installation

KEY

Boundary	
FFL	Finished Floor Level
	Extension
	Flat Roof Light
DW	Dish Washer

REVISION	DATE
a. existing garage and sheds to be demolished	16/07/2026

Drawing No
PP251(3)26

Scale
1:50 @ A1
1:100 @ A1

Date
11.06.26

Paper Size
A1

Drawn by
at

AT A. Design
Address:
12 Hastings Gardens
Stockport
SK5 8BF
T. 07830039347
E. ata_design@hotmail.com

