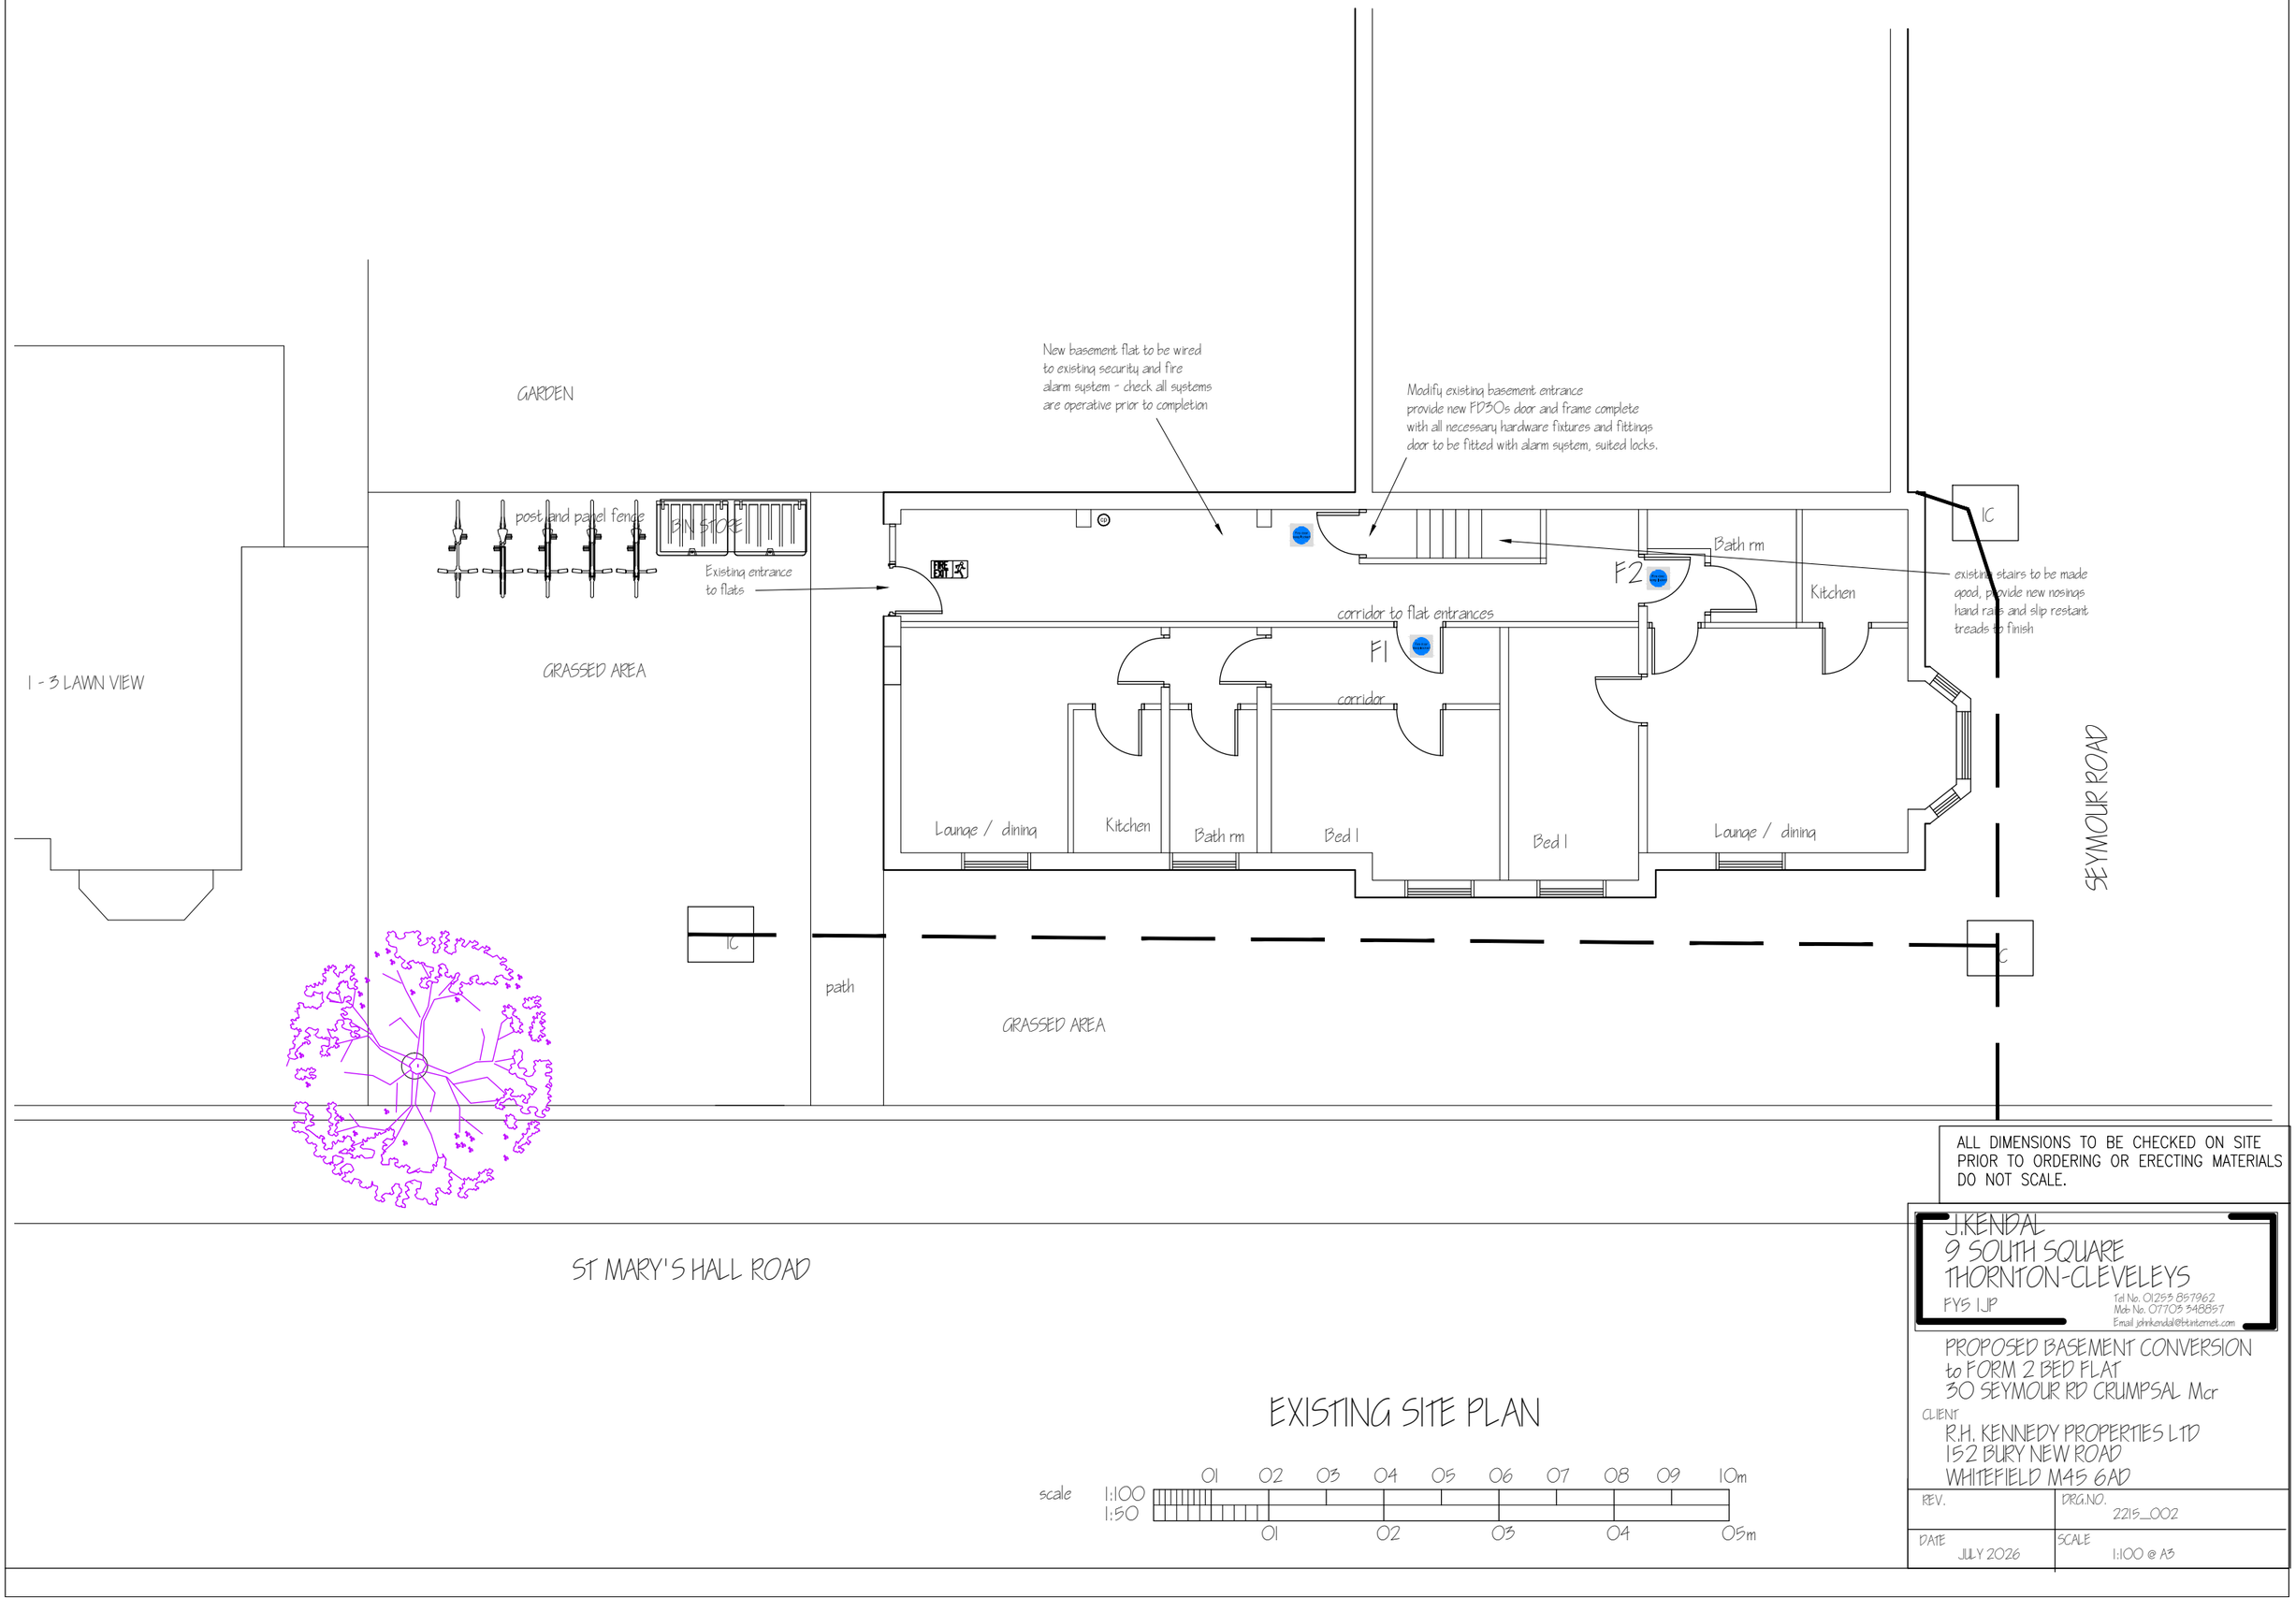


ALL DIMENSIONS TO BE CHECKED ON SITE PRIOR TO ORDERING OR ERECTING MATERIALS DO NOT SCALE.

J.KENDAL
9 SOUTH SQUARE
THORNTON-CLEVELEYS
FY5 1JP
Tel No. 01253 857962
Mob No. 07703 348857
Email johnkendal@btinternet.com

PROPOSED BASEMENT CONVERSION
to FORM 2 BED FLAT
30 SEYMOUR RD CRUMPSAL Mcr

CLIENT
R.H. KENNEDY PROPERTIES LTD
152 BURY NEW ROAD
WHITEFIELD M45 6AD

REV.	DRG.NO.
	2215_002
DATE	SCALE
JULY 2026	1:100 @ A3

EXISTING SITE PLAN

scale 1:100 1:50

01 02 03 04 05 06 07 08 09 10m

01 02 03 04 05m