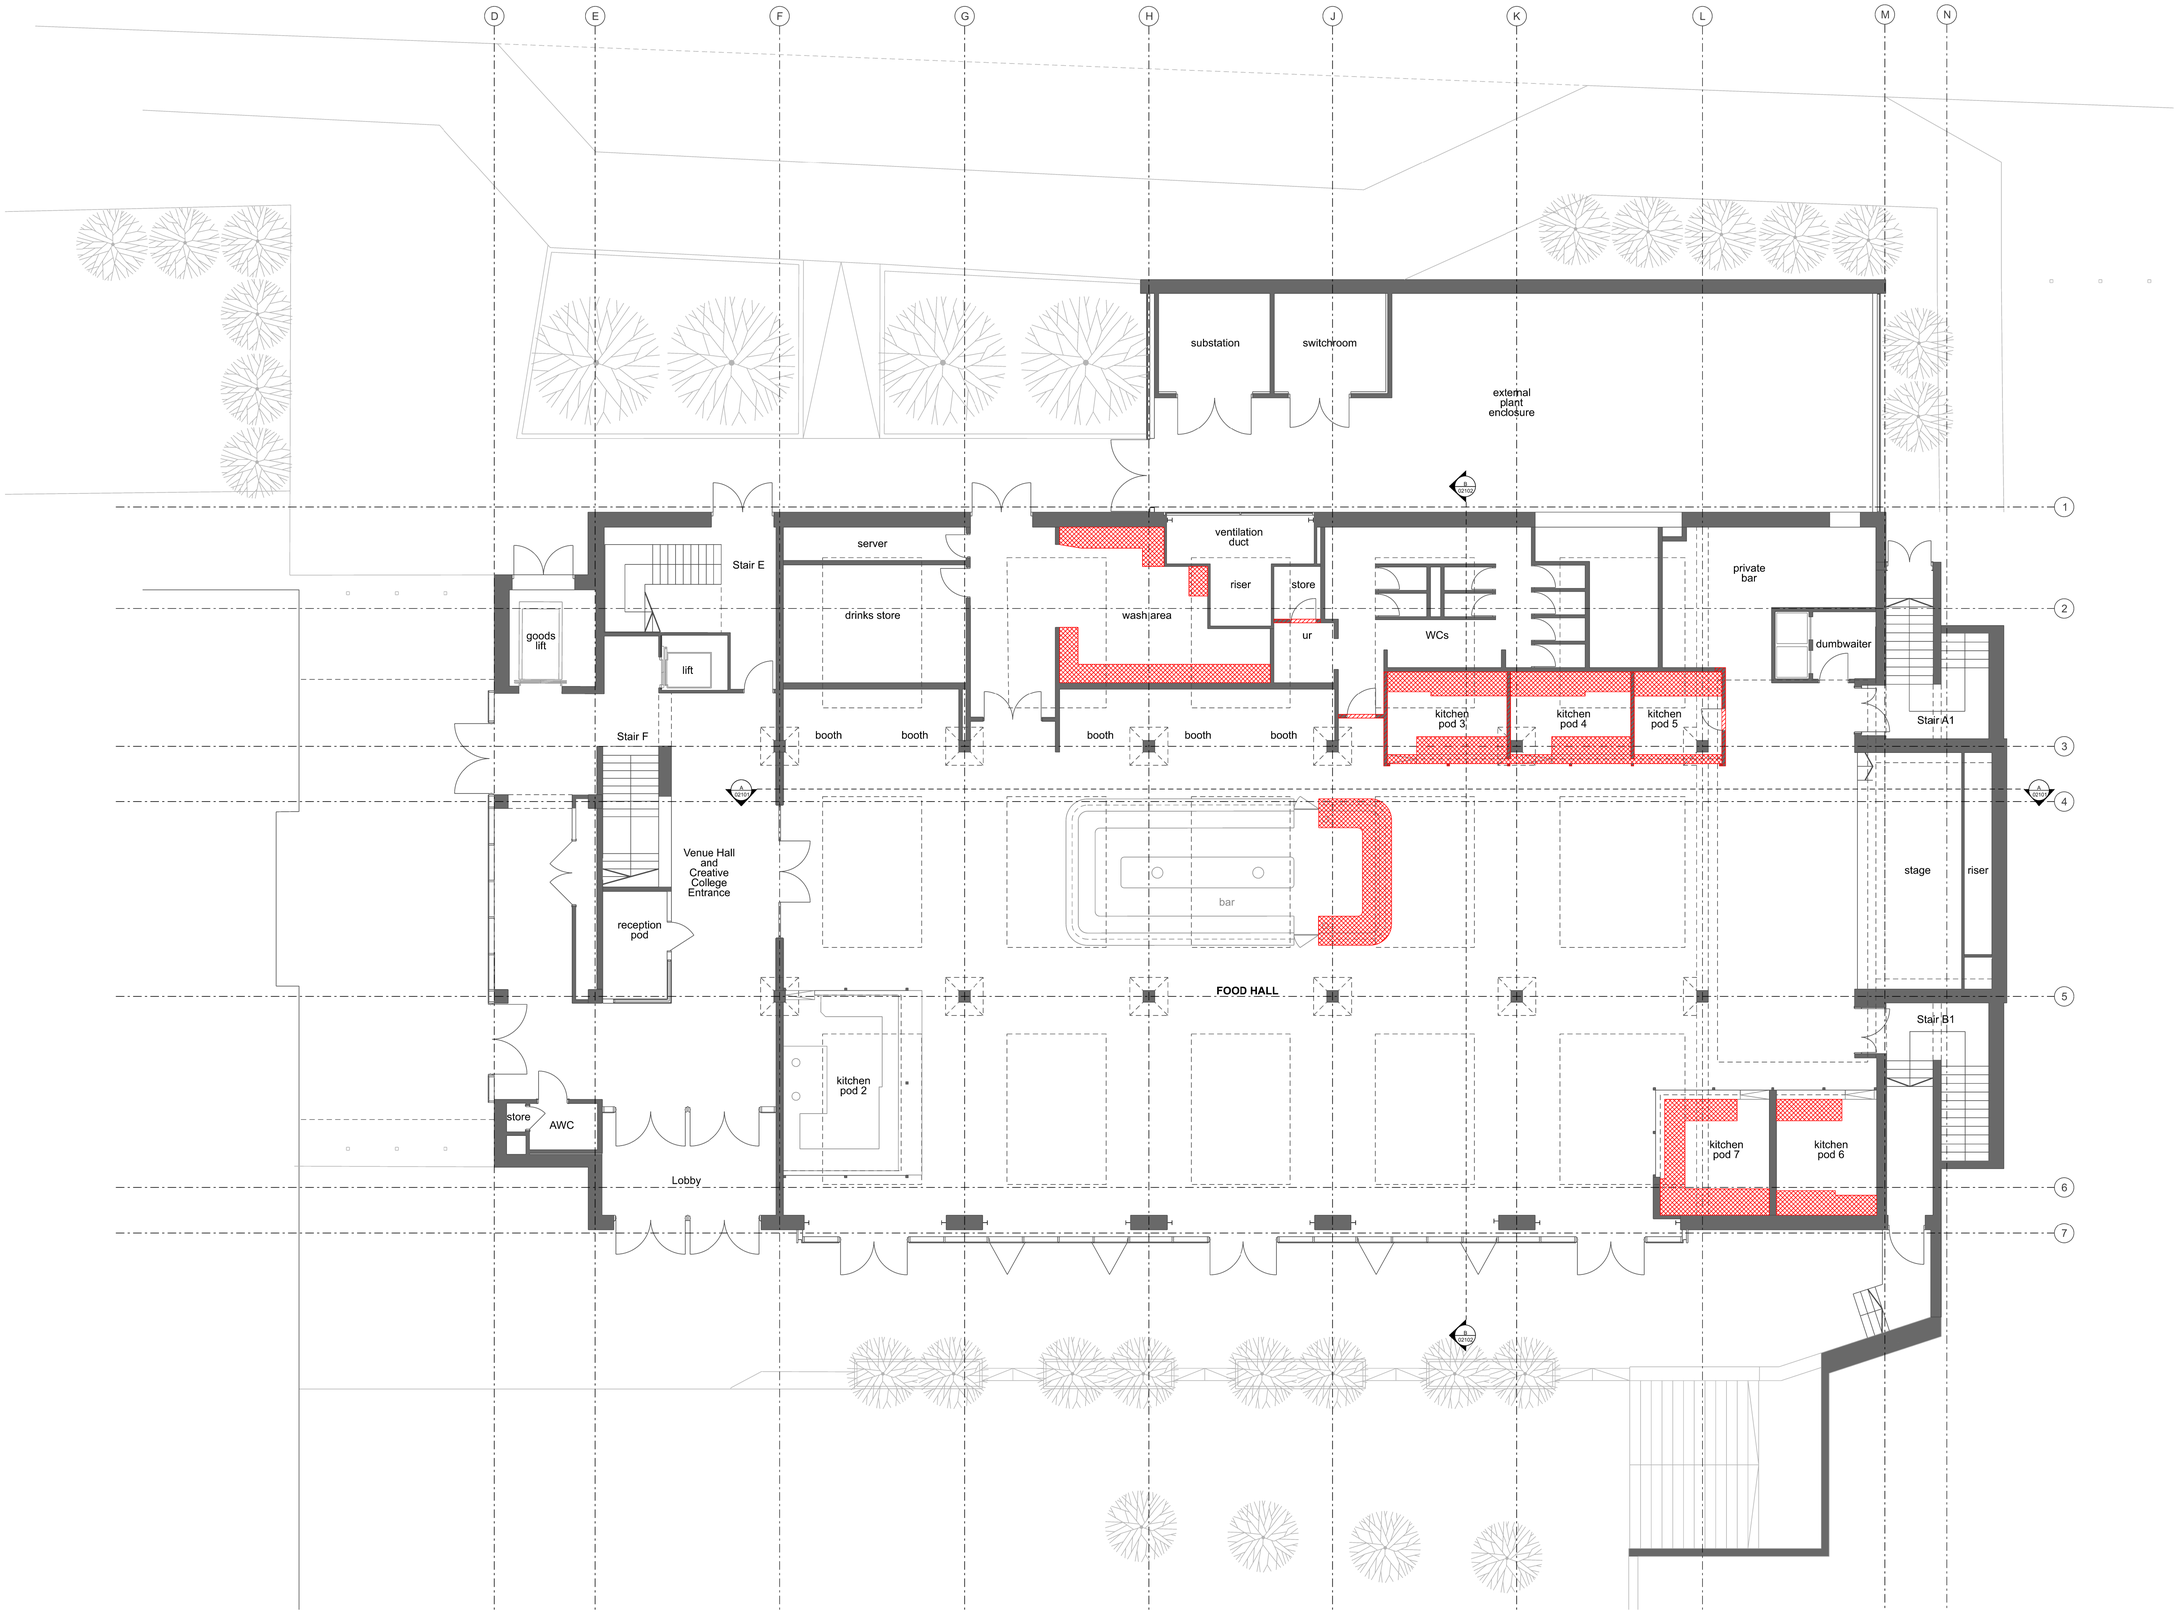


DEMOLITION GROUND FLOOR PLAN

1:100@A1

Notes:

Do not scale from this drawing.
All dimensions are in millimetres unless otherwise noted.
All dimensions to be checked on site before proceeding with work.
All omissions and discrepancies to be reported in writing to Project 3 Architects Ltd.
Areas indicated on this drawing are approximate and indicative only.
© Project 3 Architects Limited Registered in England & Wales Number 08021795.

LEGEND

Strip out later addition partitions. Make good affected original fabric.

Strip out later addition kitchen / bar equipment and redundant services. Make good affected original fabric.

Rev:	Date:	Description:	By:
P01	03/07/26	Planning	SF

2 m 0 2 4 6 m

PROJECT 3 architects

unit 2a
post office street
altrincham
WA14 1QA

0161 233 0575
mail@project3architects.com
www.project3architects.com

Project:
New Century Hall
Manchester
Title:
Demolition Ground Floor Plan

Status:
PLANNING

Scale @ ISO A1:
1:100

Drawing Number:
0886-P3A-XX-00-DR-A-03001

Revision:
P01