


PROPOSED SITE PLAN
Scale 1:200

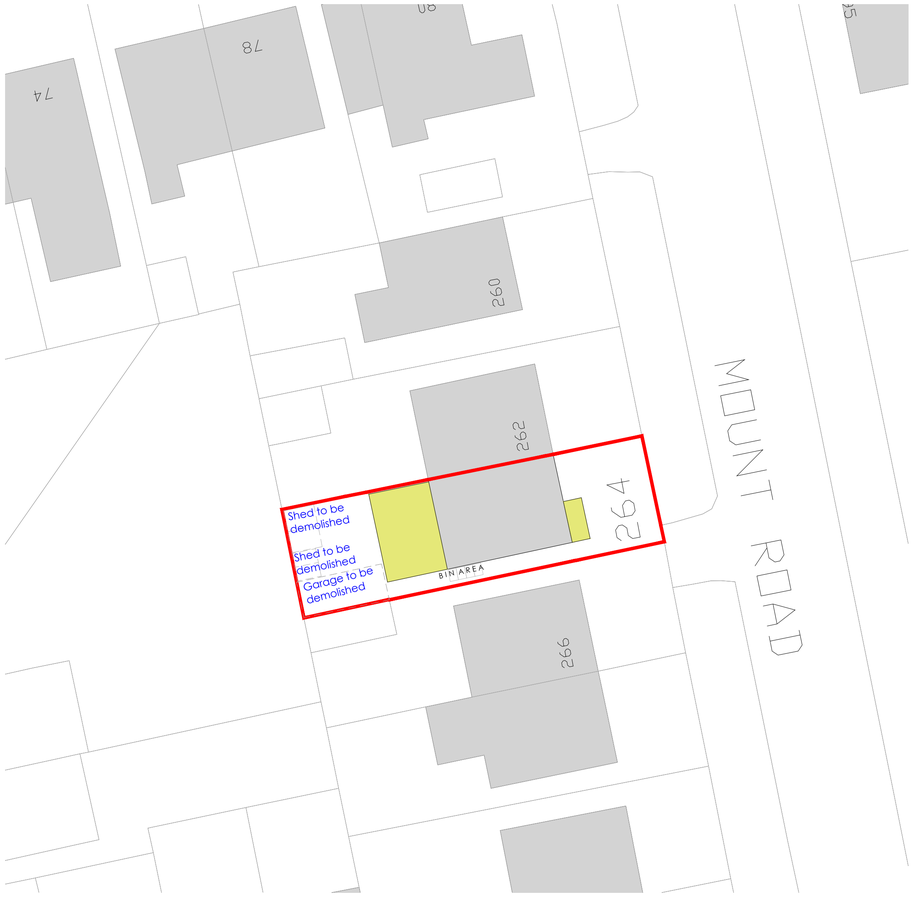

LOCATION PLAN
Scale 1:1250



EXISTING SITE PLAN
Scale 1:500

GENERAL NOTES

1. The contractor must check the site and the approved drawings before commencing the works and must take any working measurements as necessary and any discrepancy must be reported to the client.
2. Work shall comply with any current relevant BS/codes of practices and confirm to the Building Regulations including the latest amendment. The contractor is responsible for setting out the works.

PROJECT ADDRESS
264 Mount Road
Levenshulme
Manchester
M19 3FS

PROJECT
Single Storey Rear Extension
Porch Installation

KEY
Boundary
Extension

REVISION		DATE
a.	existing garage and sheds to be demolished	16/07/2026

Drawing No.
PP251(1)26

Scale
1:1250 @ A1
1:500 @ A1
1:200 @ A1

Date
11.05.26

Paper Size
A1

Drawn by
at

AT A Design
Address:
12 Hastings Gardens
Stockport
SK5 8BF
T. 07830039347
E. ata_design@hotmail.com

0 m 1 m 3 m 6 m 12 m 20 m
SCALE BAR 1:200

0 10 m 20 m 50 m
SCALE BAR 1:500

0 5 m 25 m 50 m 125 m
SCALE BAR 1:1250