



Existing Ground Floor Plan
Scale 1:100

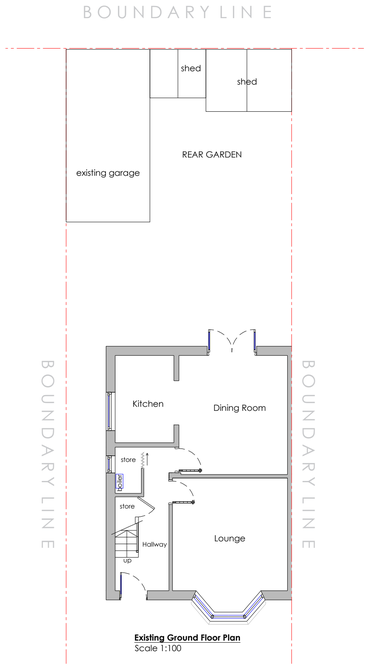

Existing Roof Plan
Scale 1:100

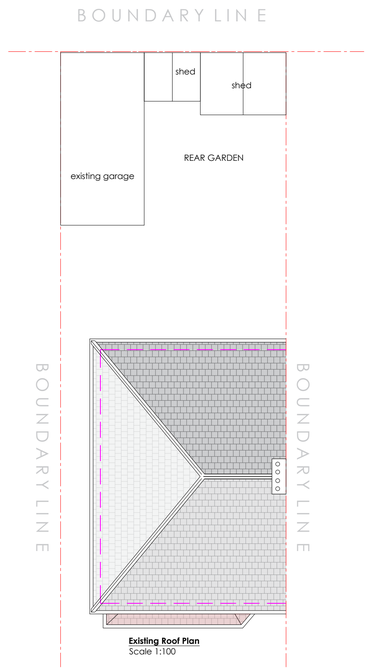


Existing Side Elevation
Scale 1:100



Existing Front Elevation
Scale 1:100



Existing Rear Elevation
Scale 1:100

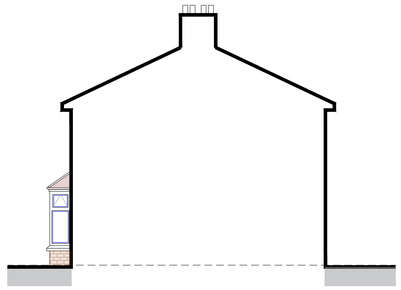

Existing Party Wall Elevation
Scale 1:100

GENERAL NOTES

1. The contractor must check the site and the approved drawings before commencing the works and must take any working measurements as necessary and any discrepancy must be reported to the client.

2. Work shall comply with any current relevant BS/codes of practices and confirm to the Building Regulations including the latest amendment. The contractor is responsible for setting out the works.

PROJECT ADDRESS

264 Mount Road
Levenshulme
Manchester
M19 3FS

PROJECT

Single Storey Rear Extension
Porch Installation

KEY

Boundary

FFL — Finished Floor Level

REVISION	DATE
a. existing garage and sheds to be demolished	16/07/2026

Drawing No.
PP251(2)26

Scale
1:100 @ A1

Date
11.05.26

Paper Size
A1

Drawn by
GI

A1 A Design
Address:
12 Hastings Gardens
Stockport
SK5 8BF
T. 07830039347
E. ata_design@hotmail.com

SCALE BAR 1:100
0 m 1 m 4 m 6 m 10 m