


rev.	date	description
A	July 26	Door added to gable.

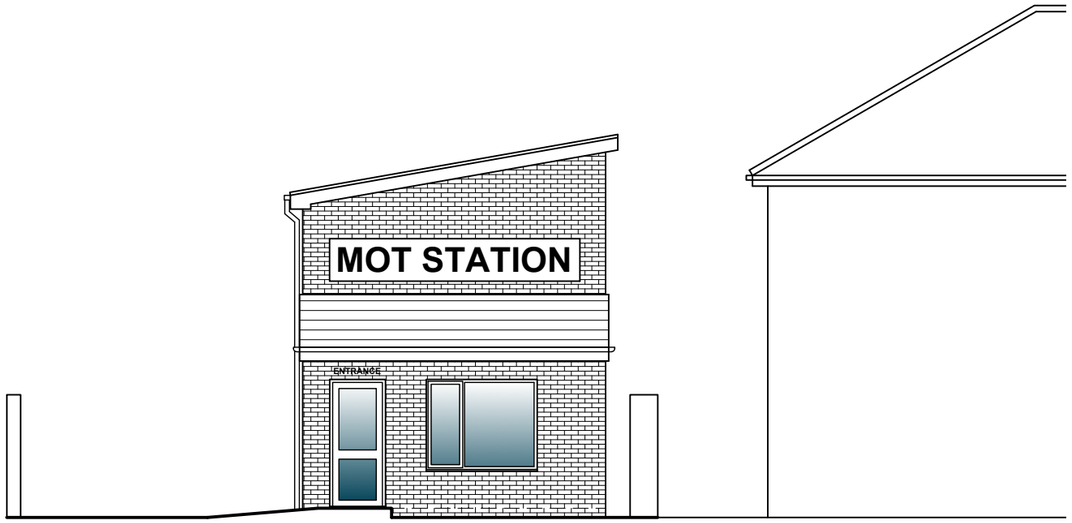


PROPOSED FRONT ELEVATION

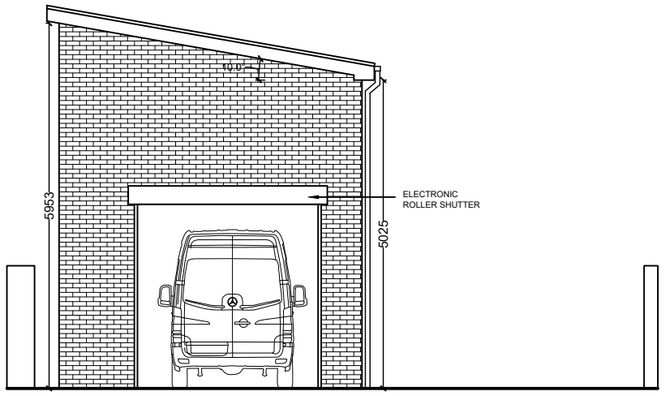

PROPOSED REAR ELEVATION

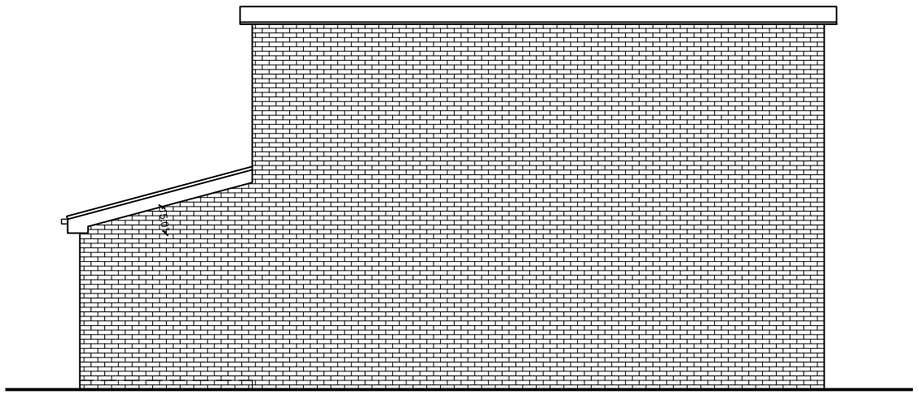

PROPOSED GABLE ELEVATION

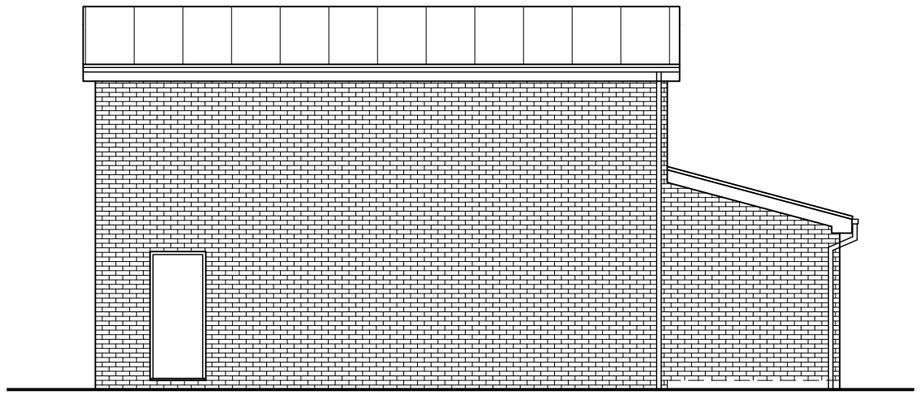

PROPOSED INNER ELEVATION

0 1m 2m 3m 4m 5m

Scale 1:100

WALKER ARCHITECTURAL DESIGN
CIAT CHARTERED PRACTICE
ruth@walkerad.co.uk

Client: Mr U Khan

Project: 61 Clarence Road
Longsight

Title: Proposed
Elevations

Scale: 1:100 @ A3

Drawn: RW Checked: Date: July 26

Drawing no. WA100 A202 Rev. A