
rev.	date	description
A	July 26	Building size increased.

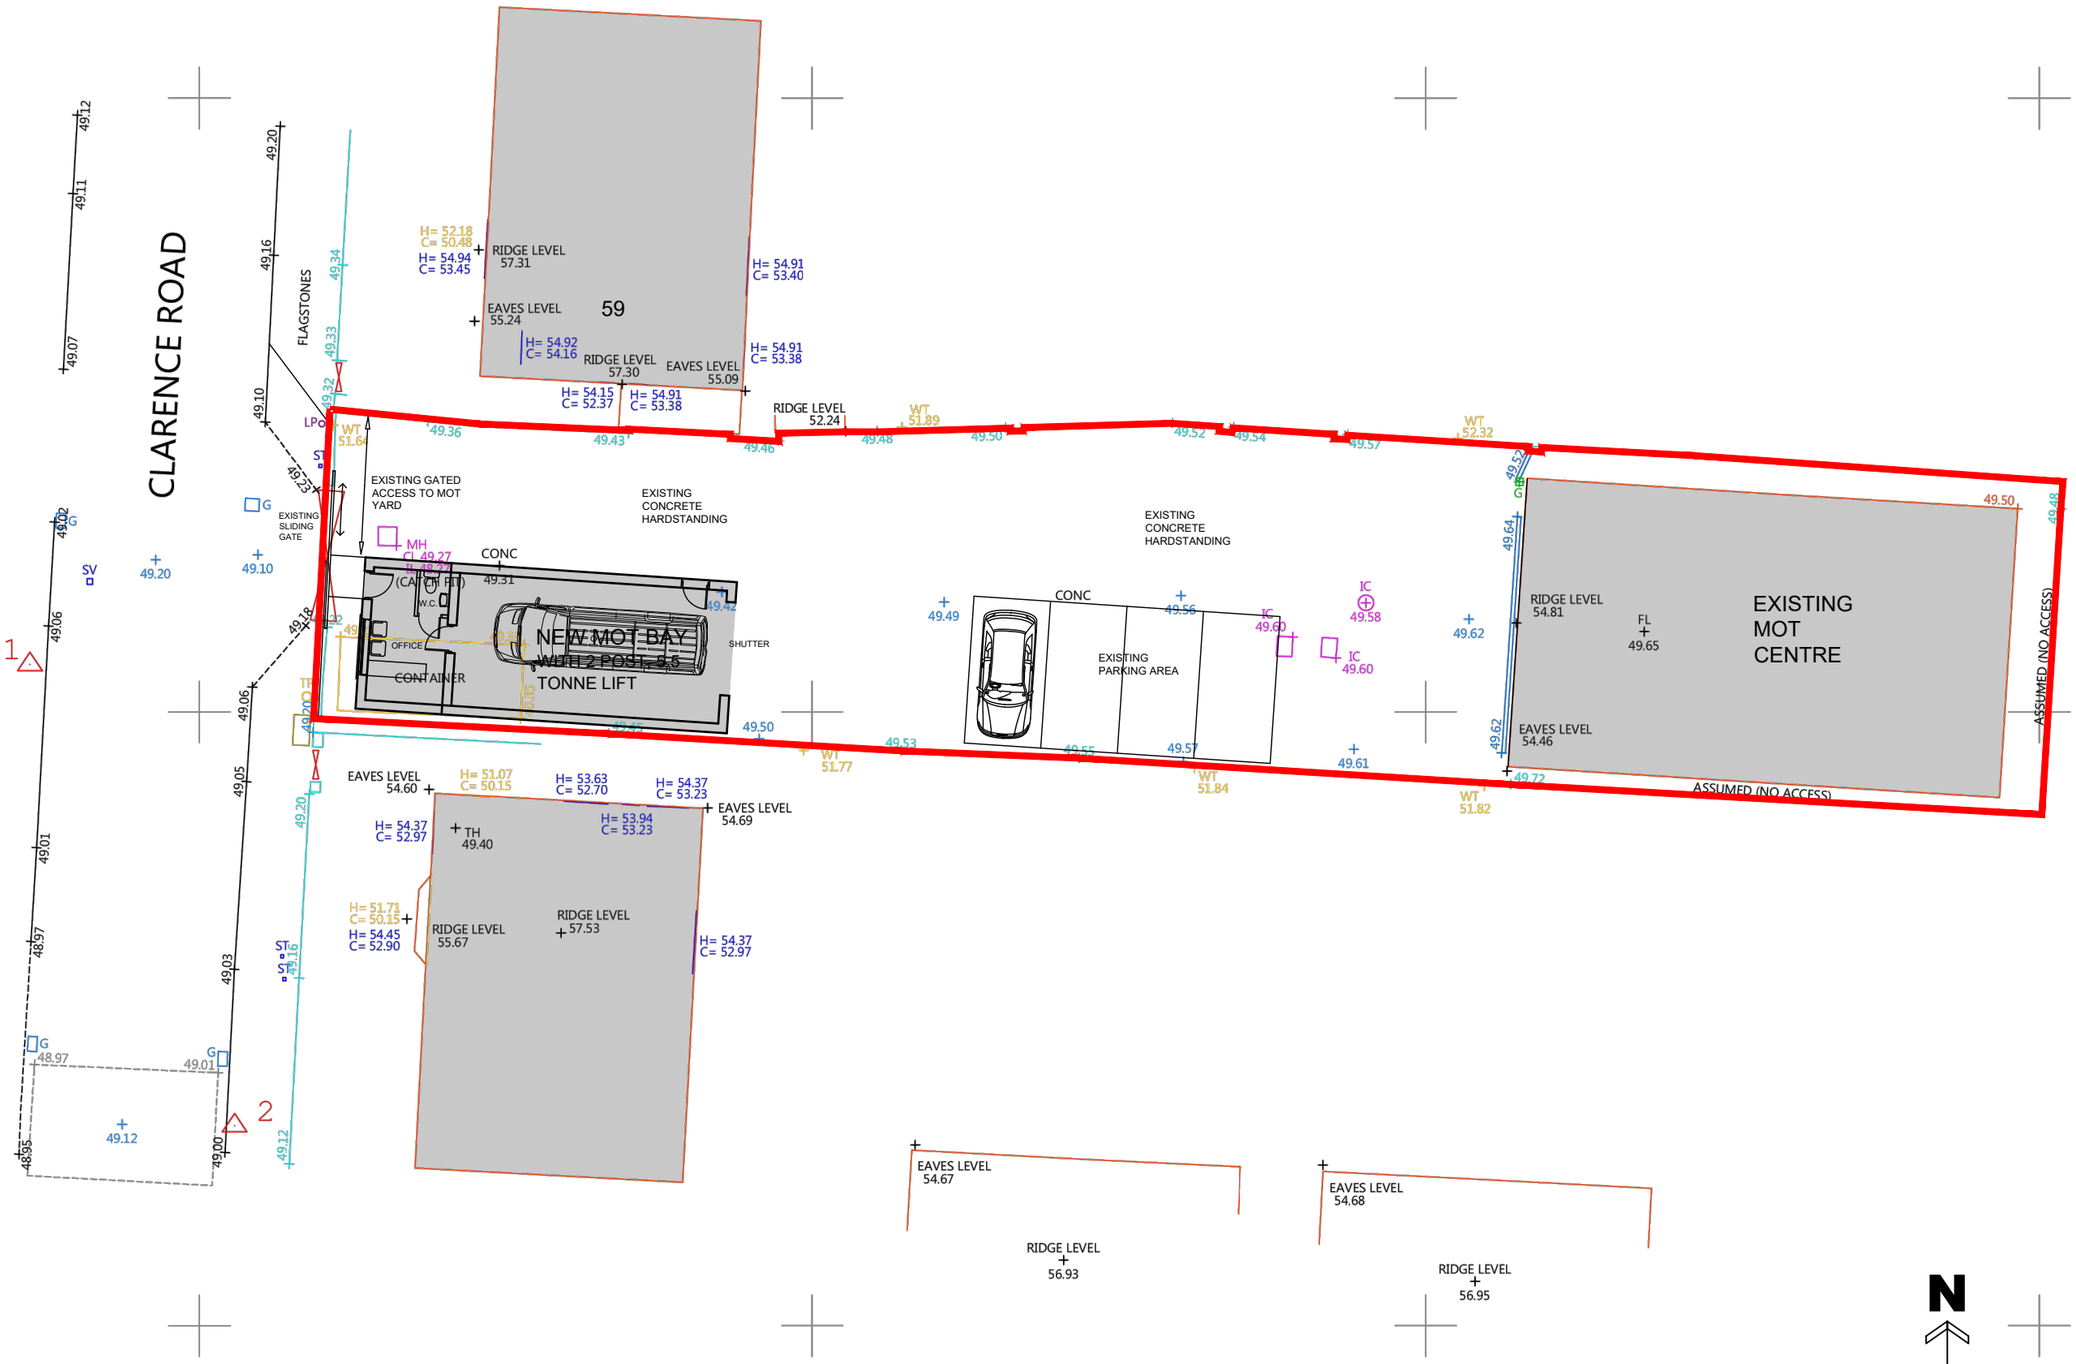

SITE PLAN
Scale 1:200

0 1m 2m 3m 4m 5m

Scale 1:200

N

WALKER ARCHITECTURAL DESIGN
CIAT CHARTERED PRACTICE

Client: Uzair Khan

Project: 61 Clarence Road Longsight

Title: Proposed Site Plan

Scales:1:200 @ A3 Cad ref :

Drawn: RW Checked: Date: July 26

Drawing no. WA100 A002 Rev. A