
rev.	date	description
A	July 26	Door added to gable.

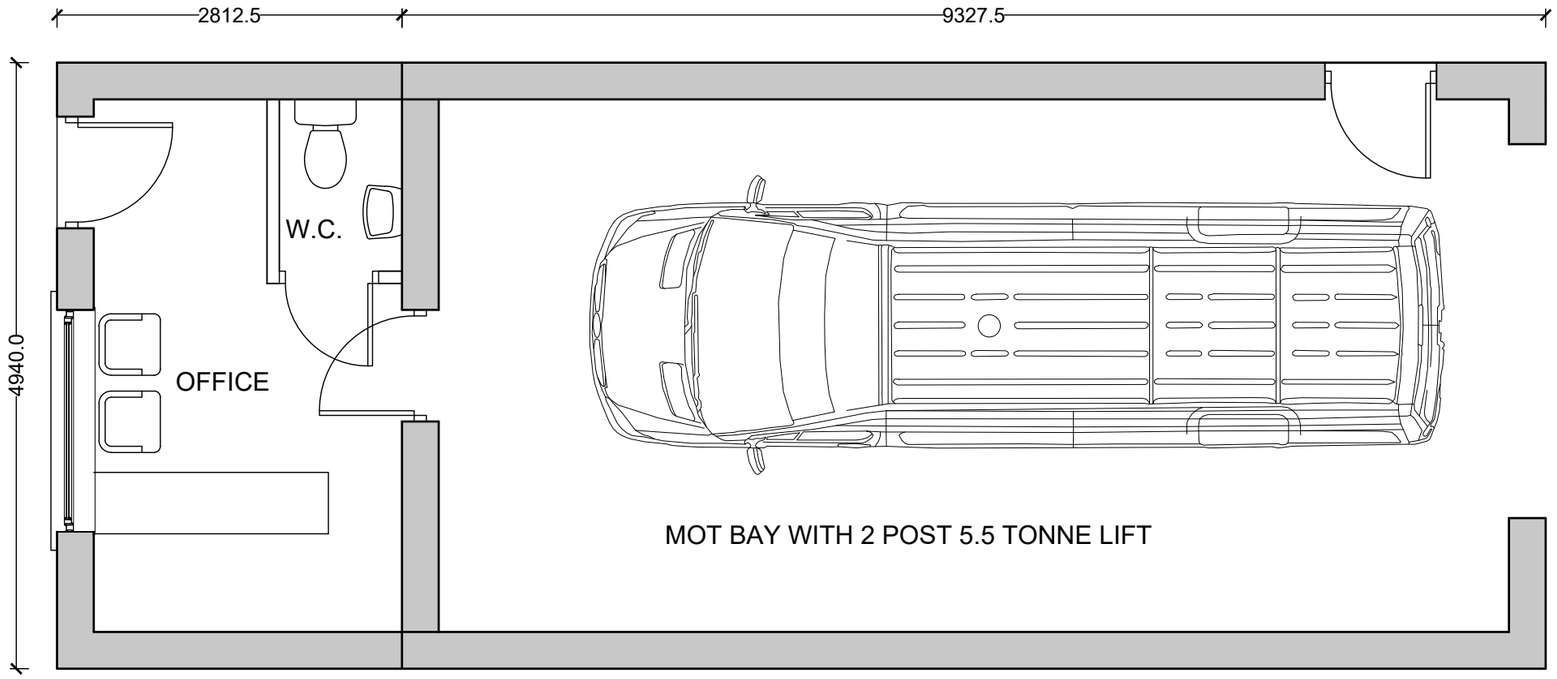

0 1m 2m 3m

Scale 1:50

PROPOSED FLOOR PLAN

WALKER ARCHITECTURAL DESIGN
CIAT CHARTERED PRACTICE

Client: Mr U Khan

Project: 61 Clarence Road
Longsight

Title: Proposed
Floor Plans

Scale: 1:50 @ A3

Drawn: RW Checked: Date: July 26

Drawing no. WA100 A102 Rev.