
NB | Do not scale off this drawing. All dimensions to be checked on site prior to manufacture and construction. This drawing is the property of JH. Architects and should not be reproduced without permission. All discrepancies to be brought to the attention of the architect immediately. This drawing to be read in conjunction with the specification / bill of quantities and related drawings.

REVISION			
-	FIRST ISSUE	09.07.26	OK

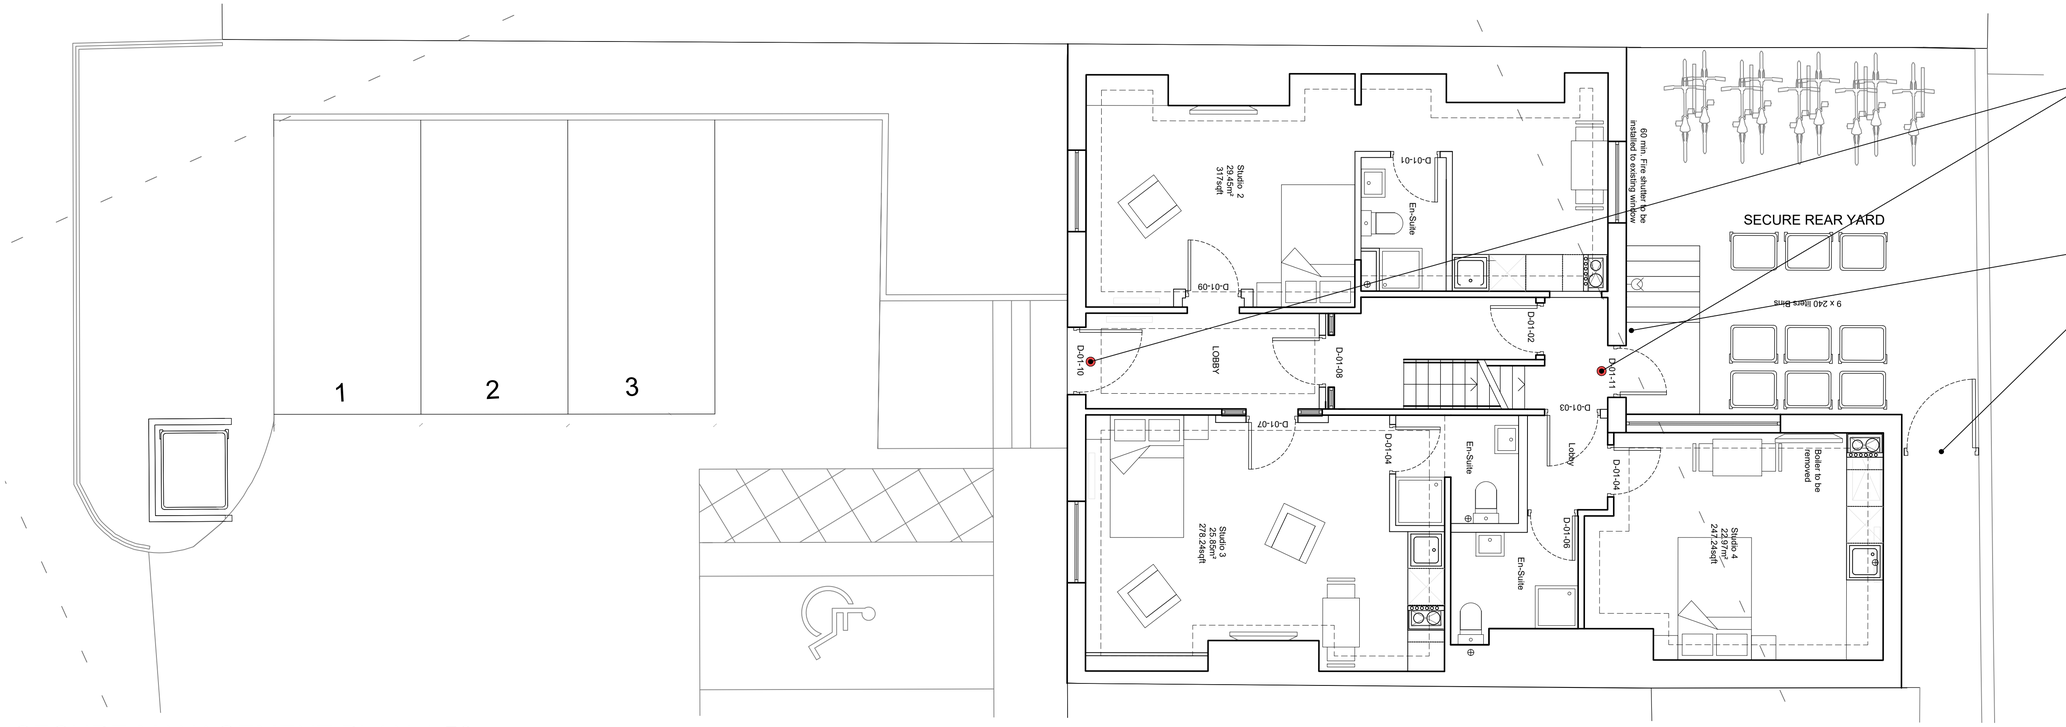

SECURE MANAGEMENT PLAN 1:50

CCTV internal monitoring for entrance / exit doors


PIR sensor security light

Door to be locked and managed by 24hr on-site building management



Existing feature window bars
2no. ground floor
2no. basement

FRONT ELEVATION 1:50

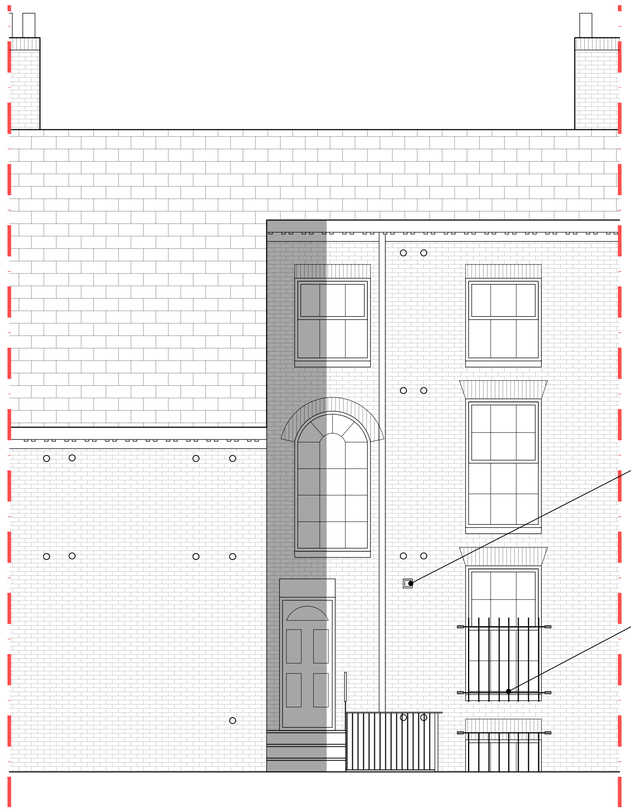

PIR sensor security light

Existing feature window bars
1no. ground floor
1no. basement

REAR ELEVATION 1:50

CLIENT	VEDANTA
PROJECT	21 MANOR STREET
TITLE	PROPOSED SECURITY STRATEGY
JOB NO.	VP03
DWG NO.	AP12.01
SCALE	AS INDICATED @ A1
DRAWN	OK

46 MANCHESTER ROAD
CHORLTON
MANCHESTER
M21 9PH

info@justharchitects.co.uk
T +44(0)161 237 5500

JH.A

RIBA Chartered Practice

arb Architects Registration Board