

VISION DESIGN GROUP
ENGINEERING CONSULTANCY

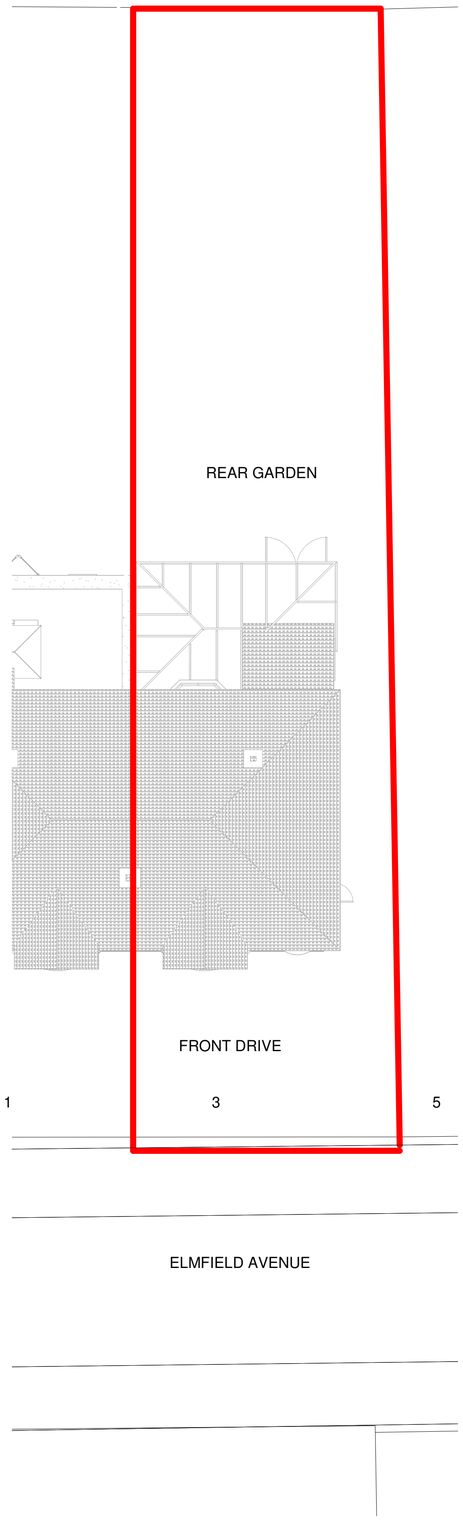

EXISTING SITE PLAN
1 : 100

SCALE 1:100



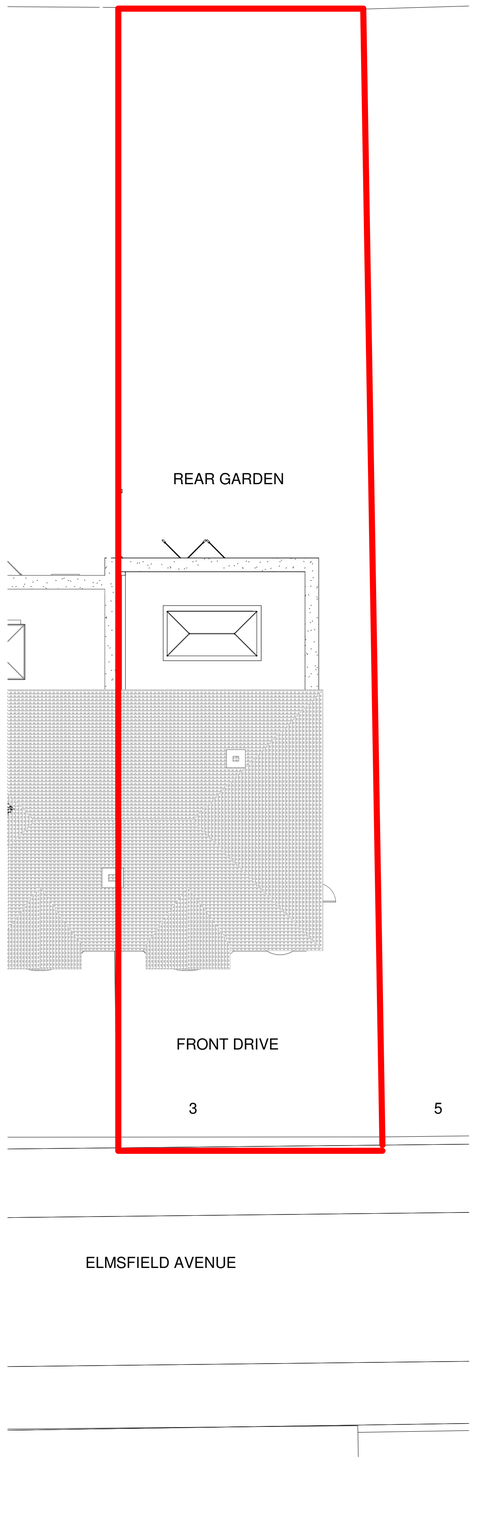

PROPOSED SITE PLAN
1 : 100

SCALE 1:100



Rev	Description	Date
1	PLANNING ISSUE	05/07/26
2	UPDATED PLANS	21/07/26

CODE SUITABILITY DESCRIPTION

STATUS PURPOSE OF ISSUE

PROJECT

3 ELMFIELD AVENUE

TITLE

EXISTING AND PROPOSED SITE PLAN

CLIENT

3 ELMFIELD AVENUE

DRAWN BY	CHECKED BY	DATE
H.B	M.W	03/07/26

SCALE (@ A1)	PROJECT NUMBER
1 : 100	MCS2185

DRAWING NUMBER	REV
VDG-DWG-A098	2

21/07/2026 17:17:39