A0




TYPICAL CORNICE
MAIN STAIRCASE



TYPICAL SKIRTING
MAIN STAIRCASE



TYPICAL DADO RAIL
MAIN STAIRCASE

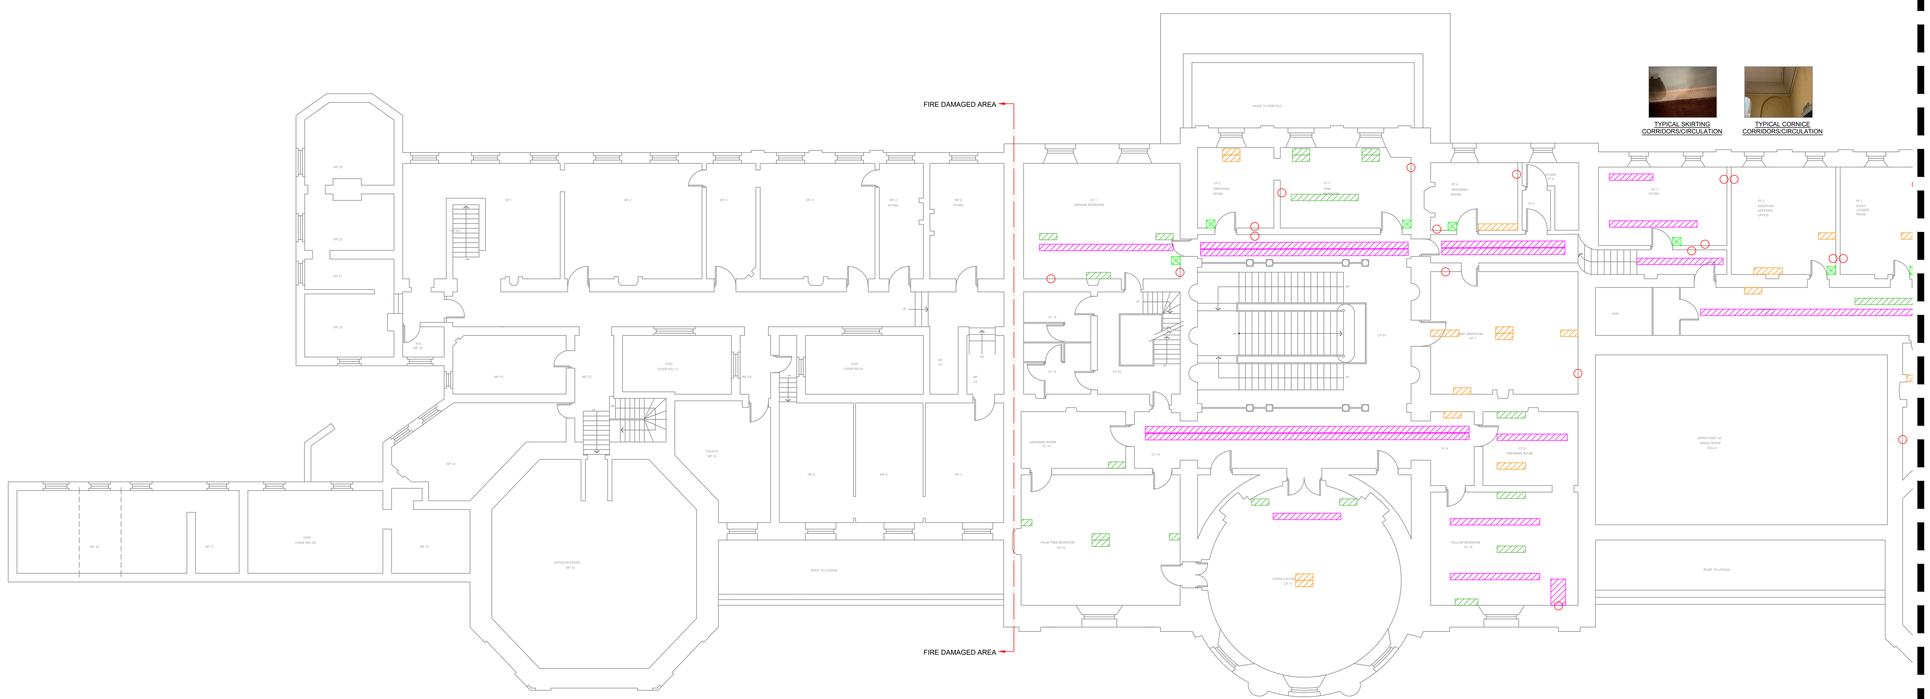

TYPICAL SKIRTING
CORRIDORS/CIRCULATION

TYPICAL CORNICE
CORRIDORS/CIRCULATION







GENERAL NOTES


1	THIS DRAWING SHALL BE READ IN CONJUNCTION WITH THE ECS ELECTRICAL ENGINEERING SPECIFICATIONS.
2	THIS DRAWING IS INDICATIVE AND IS INTENDED TO HIGHLIGHT THE PROPOSED LOCATION FOR ELECTRICAL SERVICES. THE CONTRACTOR SHALL NOTE THESE DRAWINGS SHALL NOT BE USED FOR CONSTRUCTION PURPOSES. THE CONTRACTOR SHALL INCLUDE TO PRODUCE THEIR OWN WORKING DRAWINGS, TAKE DETAILED SITE MEASUREMENTS, INDICATE THE PROVISION OF BUILDERS WORKS AND COORDINATE THE INSTALLATION OF ALL SERVICES.
3	THE CONTRACTOR SHALL NOTE THIS DRAWING HAS BEEN PRODUCED USING LIMITED SITE SURVEY INFORMATION. THE CONTRACTOR SHALL INCLUDE TO CARRY OUT AN INTRUSIVE SURVEY AND TO PRODUCE DRAWINGS THAT REFLECT THE INSTALLATION.
4	ALL EQUIPMENT SHALL BE INSTALLED & LOCATED TO MAINTAIN SPATIAL REQUIREMENTS TO FACILITATE ACCESS & MAINTENANCE IN LINE WITH MANUFACTURERS RECOMMENDATIONS AND GOOD PRACTICE GUIDES.
5	ALL EQUIPMENT SHALL BE INSTALLED IN ACCORDANCE WITH MANUFACTURERS GUIDELINES.
6	DO NOT SCALE FROM THIS DRAWING.
7	ALL DETAILS ARE APPLICABLE TO EVERY DRAWING UNLESS INDICATED OTHERWISE.
8	THE CONTRACTOR SHALL INCLUDE TO IDENTIFY THE COMPLETE EXISTING ELECTRICAL INSTALLATION, EXTEND AND ADAPT TO FACILITATE THE PROPOSED WORKS

LEGEND

SYMBOL	DESCRIPTION
	CABLE/CONTAINMENT IN FRONT OF CORNICE
	CABLE/CONTAINMENT IN FRONT OF SKIRTING
	FLOORBOARDS THAT HAVE PREVIOUSLY BEEN REMOVED THAT ARE TO BE REMOVED AND REPLACED
	FLOORBOARDS THAT HAVE NOT PREVIOUSLY BEEN REMOVED THAT ARE TO BE REMOVED AND REPLACED
	EXISTING BOARDS TAKEN UP NOT PART OF THE TENDER DOCUMENT
	NEW BOARDS TAKEN UP TO GAIN ACCESS
	EXISTING DAMAGED SKIRTINGS TO BE REPAIRED
	REMOVE ARCHITRAVE (WINDOW) FOR PIR


THE CONTRACTOR SHALL NOTE THAT THE FINAL DETAILS IN RELATION TO ASSOCIATED BUILDERS WORK SHALL BE AGREED WITH THE PRINCIPAL CONTRACTOR

SAMPLE PHOTOGRAPHS OF CORNICE, FLOORBOARDS, ARCHITRAVE ETC

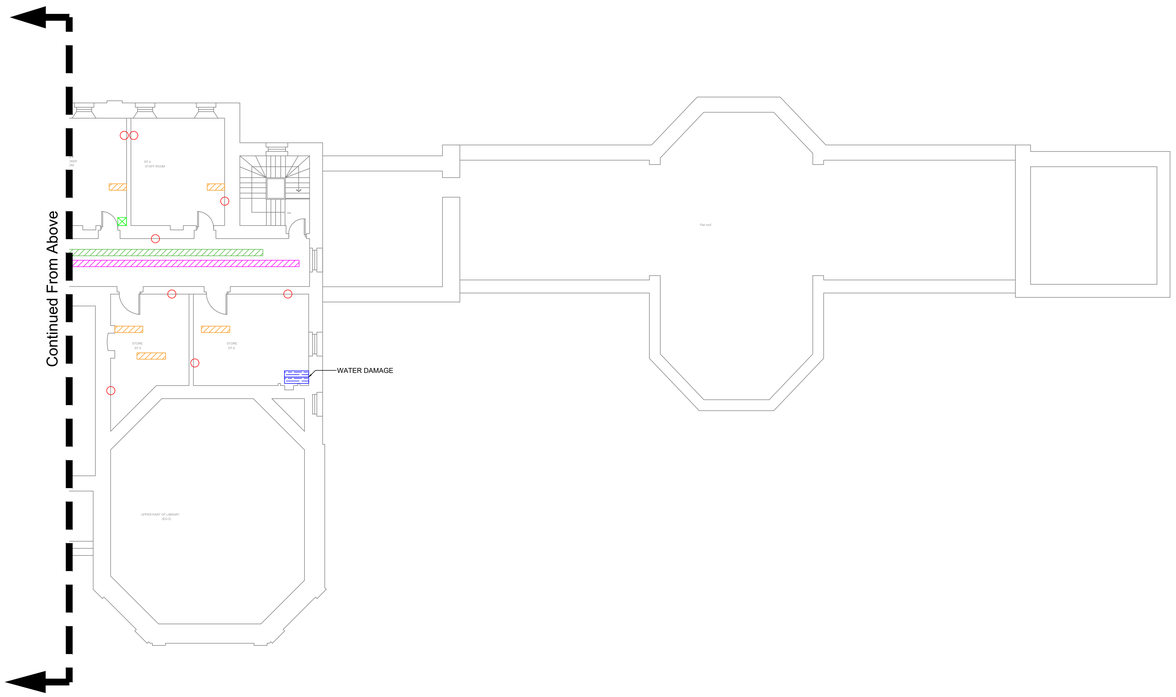




SIDE VIEW

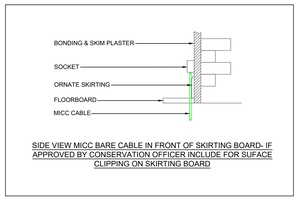


SIDE VIEW MICC BARE CABLE IN FRONT OF SKIRTING BOARD- IF APPROVED BY CONSERVATION OFFICER INCLUDE FOR SUFACE CLIPPING ON SKIRTING BOARD




FRONT VIEW

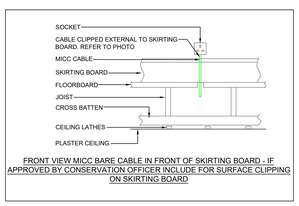

FRONT VIEW MICC BARE CABLE IN FRONT OF SKIRTING BOARD - IF APPROVED BY CONSERVATION OFFICER INCLUDE FOR SURFACE CLIPPING ON SKIRTING BOARD

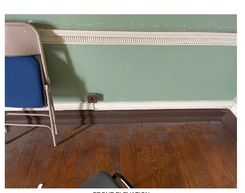

FRONT ELEVATION

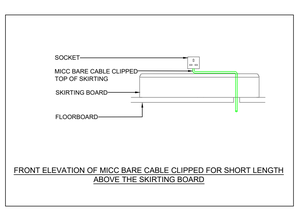

FRONT ELEVATION OF MICC BARE CABLE CLIPPED FOR SHORT LENGTH ABOVE THE SKIRTING BOARD

AF2	CONSTRUCTION ISSUE.	G.M.	June '26
AF1	CONSTRUCTION ISSUE.	G.M.	Jan '26
Rev.	Description	Revised By	Date

STATUS

AS FITTED

ecs CONSULTANTS
Building Services Consulting Engineers
148 Stockport Road
Cheadle, Cheshire. SK8 2DP
Tel. 0161 283 2882 Fax 0161 282 8825
Web Site: www.ecs-ecs.co.uk Email: sales@ecs-ecs.co.uk

JOB NO.	DRAWING NO.	COMPUTER FILE	REVISION
24/100	24/100/BW/02	24_100_BW_02	AF2
DATE	SCALE	DRAWN	CHECKED
Jan. 2026	1:100 @ A0	P.H.	G.M.

JOB TITLE
Heaton Park Hall

DRAWING TITLE
First Floor
Building Enabling Works
MCC Planners Information

CAD original - not to be modified by hand