

0m 1m 2m 3m 4m 5m

VISUAL SCALE 1:100 @ A3

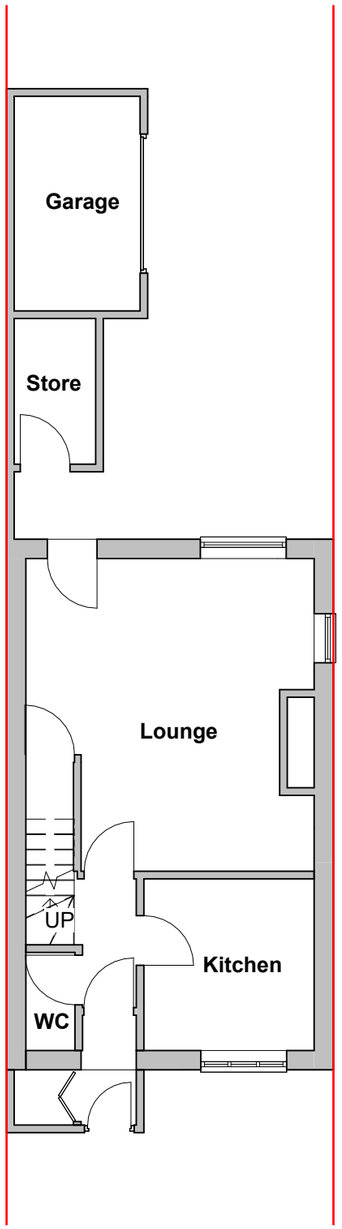

Ex Ground Floor

1 : 100

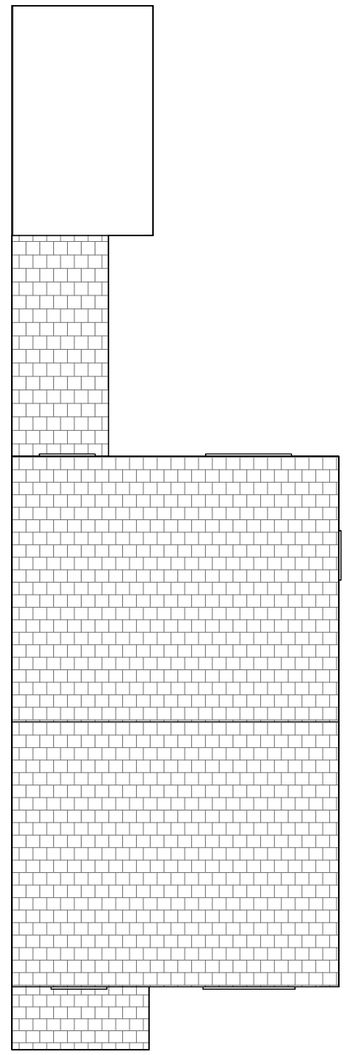

Ex Roof Plan

1 : 100

THIS DRAWING IS THE COPYRIGHT OF MD DESIGN CONSULTANCY. DO NOT SCALE FROM THESE DRAWINGS. ALL LEVELS/DIMENSIONS TO BE CHECKED ON SITE PRIOR TO WORKS COMMENCING. REPORT ALL DISCREPANCIES TO CLIENT/DESIGNER.

CIAT affiliate

MD DESIGN CONSULTANCY
07728417797
dabeer@mddesigns.co.uk

Proposed Single Storey Front/Rear Extension

62 Marcer Rd, Manchester M40 7DY

Existing Plans
(DR) A100

Client Name
Baoliang Zhang

Project Number
0123


Drawn By
MDR

Rev	Description	Date
A	Issued For Planning	11.07.26

Revision A


0m 1m 2m 3m 4m 5m

VISUAL SCALE 1:100 @ A3

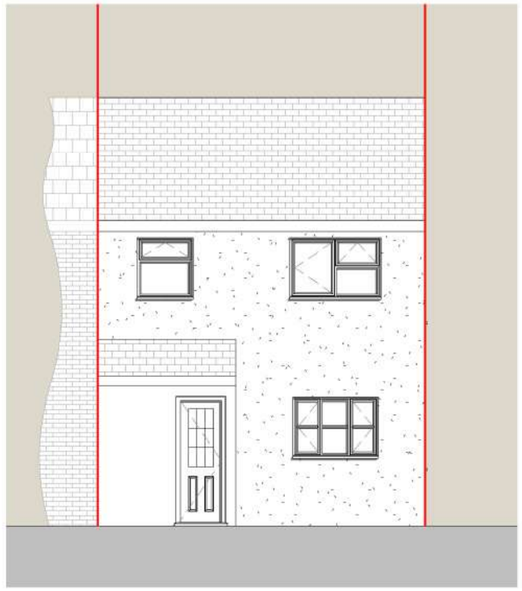


Ex Front Elevation

1 : 100

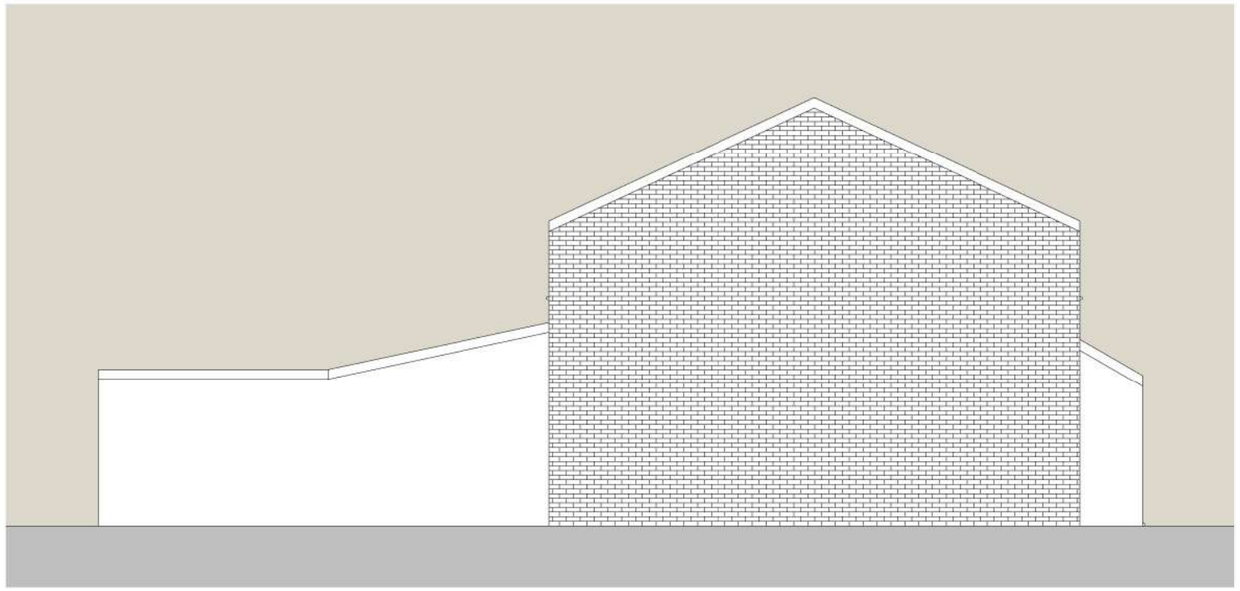


Ex LHS Elevation

1 : 100

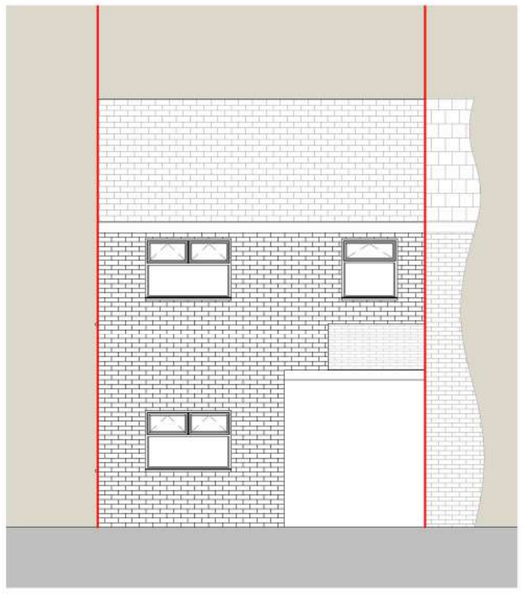

Ex Rear Elevation

1 : 100

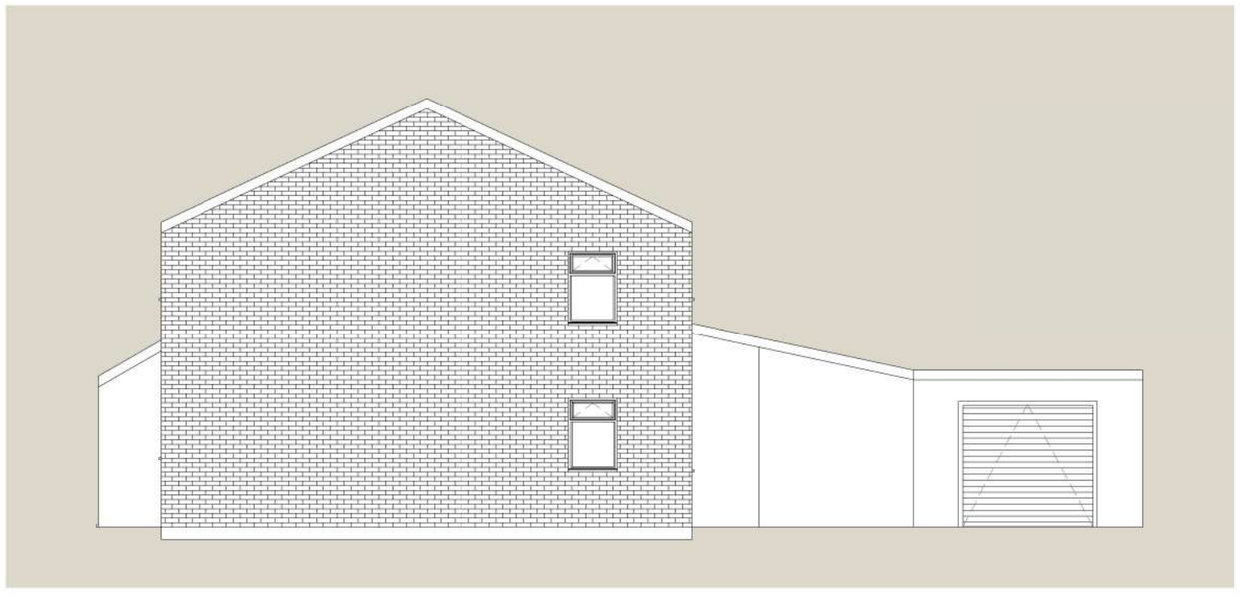

Ex RHS Elevation

1 : 100

THIS DRAWING IS THE COPYRIGHT OF MD DESIGN CONSULTANCY. DO NOT SCALE FROM THESE DRAWINGS. ALL LEVELS/DIMENSIONS TO BE CHECKED ON SITE PRIOR TO WORKS COMMENCING. REPORT ALL DISCREPANCIES TO CLIENT/DESIGNER.

CIAT affiliate

MD DESIGN CONSULTANCY
07728417797
dabeer@mddesigns.co.uk

Proposed Single Storey Front/Rear Extension

62 Marcer Rd, Manchester M40 7DY

Existing Elevations (DR) A101

Client Name: Baoliang Zhang

Project Number: 0123


Drawn By: MDR

Rev	Description	Date
A	Issued For Planning	11.07.26

Revision A


0m 1m 2m 3m 4m 5m

VISUAL SCALE 1:100 @ A3

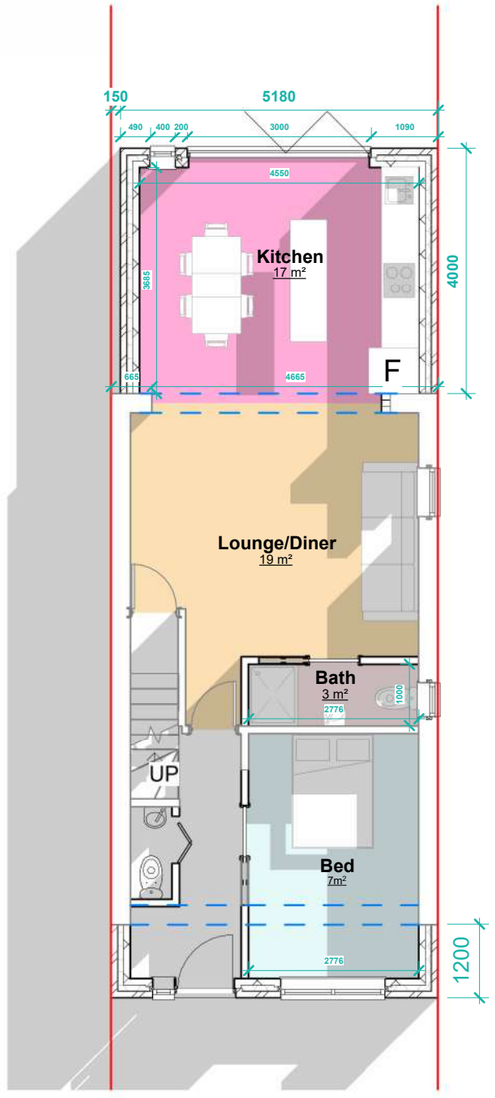

PP Ground Floor

1 : 100

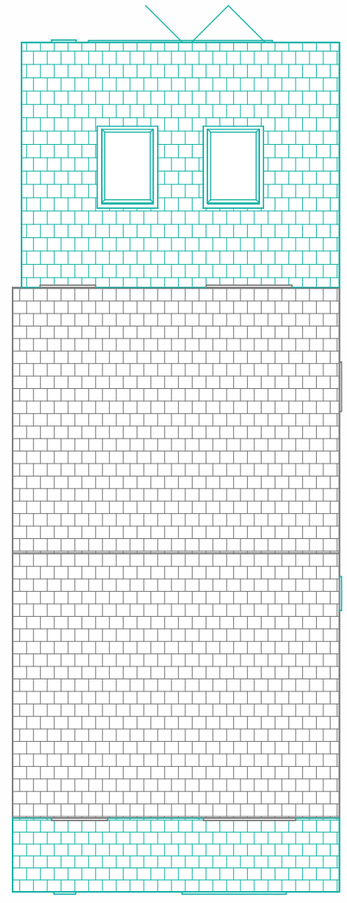

PP Roof Plan

1 : 100

THIS DRAWING IS THE COPYRIGHT OF MD DESIGN CONSULTANCY. DO NOT SCALE FROM THESE DRAWINGS. ALL LEVELS/DIMENSIONS TO BE CHECKED ON SITE PRIOR TO WORKS COMMENCING. REPORT ALL DISCREPANCIES TO CLIENT/DESIGNER.

CIAT affiliate

MD DESIGN
CONSULTANCY
07728417797
dabeer@mddesigns.co.uk

Proposed Single Storey Front/Rear Extension

**62 Marcer Rd, Manchester
M40 7DY**

Proposed Plans
(DR) A200

Project Number
0123

Client Name
Baoliang Zhang


Drawn By
MDR

Rev	Description	Date
A	Issued For Planning	11.07.26

Revision A


0m 1m 2m 3m 4m 5m

VISUAL SCALE 1:100 @ A3

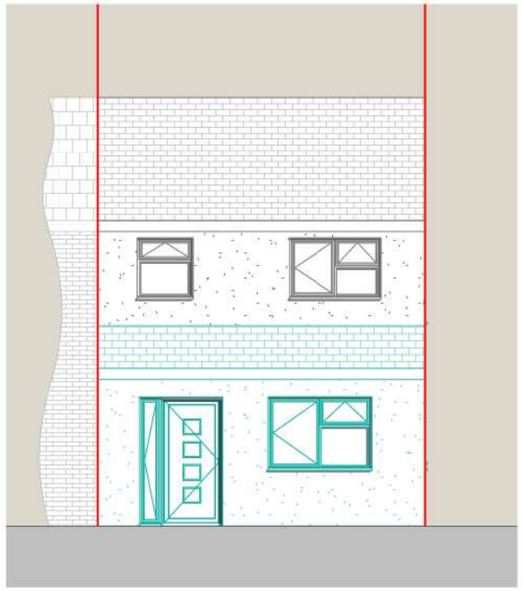


PP Front Elevation

1 : 100

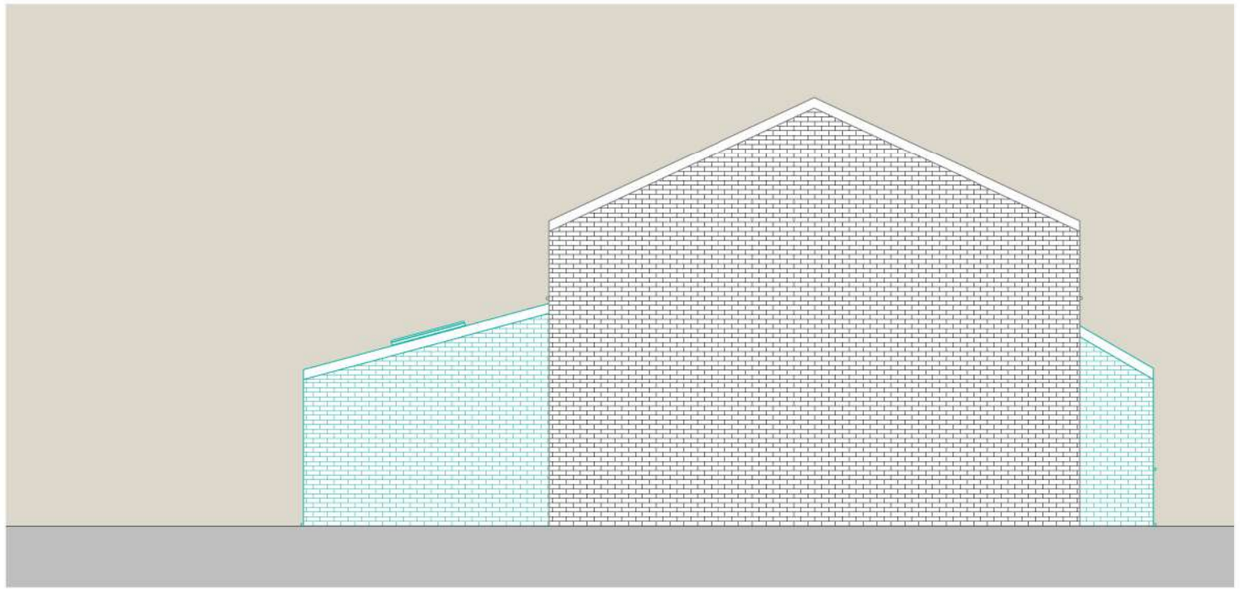


PP LHS Elevation

1 : 100

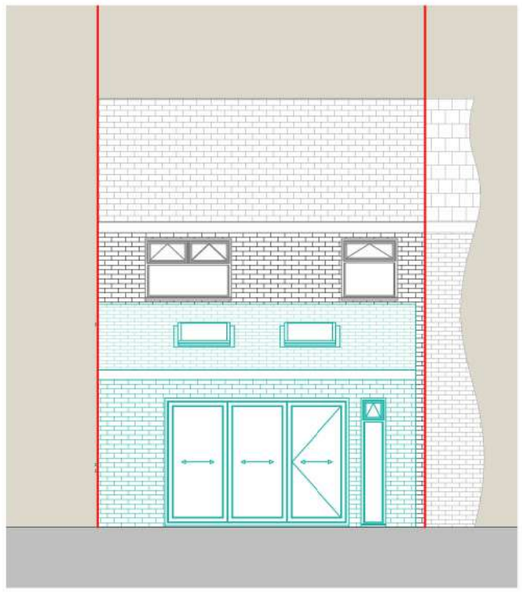

PP Rear Elevation

1 : 100

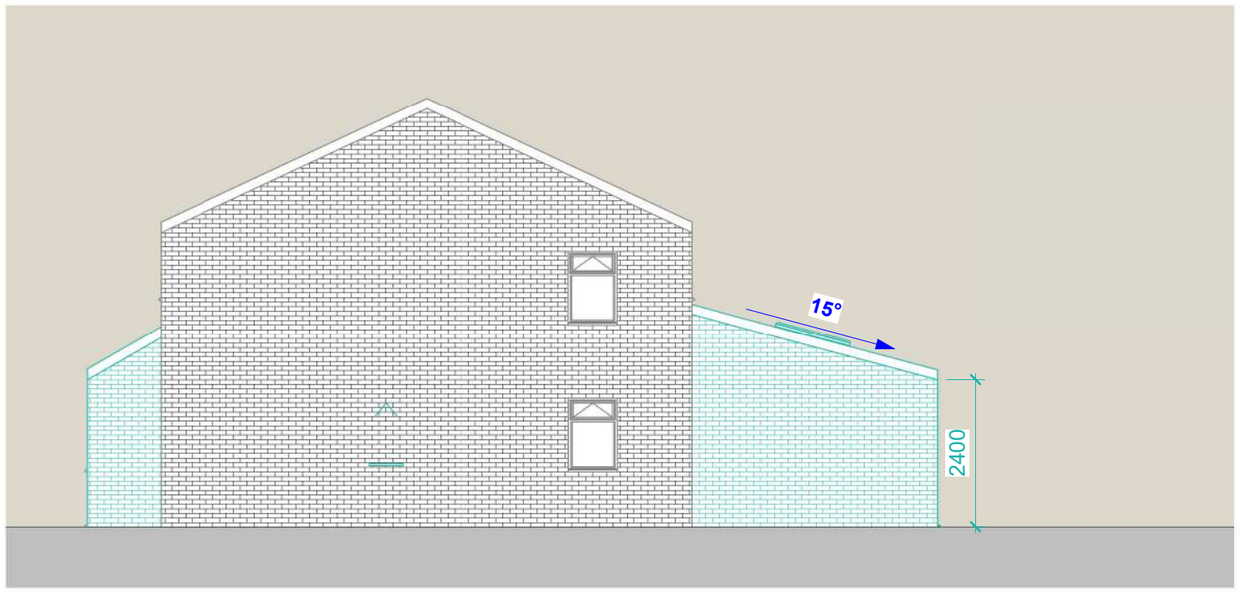

PP RHS Elevation

1 : 100

THIS DRAWING IS THE COPYRIGHT OF MD DESIGN CONSULTANCY. DO NOT SCALE FROM THESE DRAWINGS. ALL LEVELS/DIMENSIONS TO BE CHECKED ON SITE PRIOR TO WORKS COMMENCING. REPORT ALL DISCREPANCIES TO CLIENT/DESIGNER.

CIAT affiliate

MD DESIGN CONSULTANCY
07728417797
dabeer@mddesigns.co.uk

Proposed Single Storey Front/Rear Extension

62 Marcer Rd, Manchester M40 7DY

Proposed Elevations (DR) A201


Project Number 0123


Client Name Baoliang Zhang

Drawn By MDR

Rev	Description	Date
A	Issued For Planning	11.07.26

Revision A

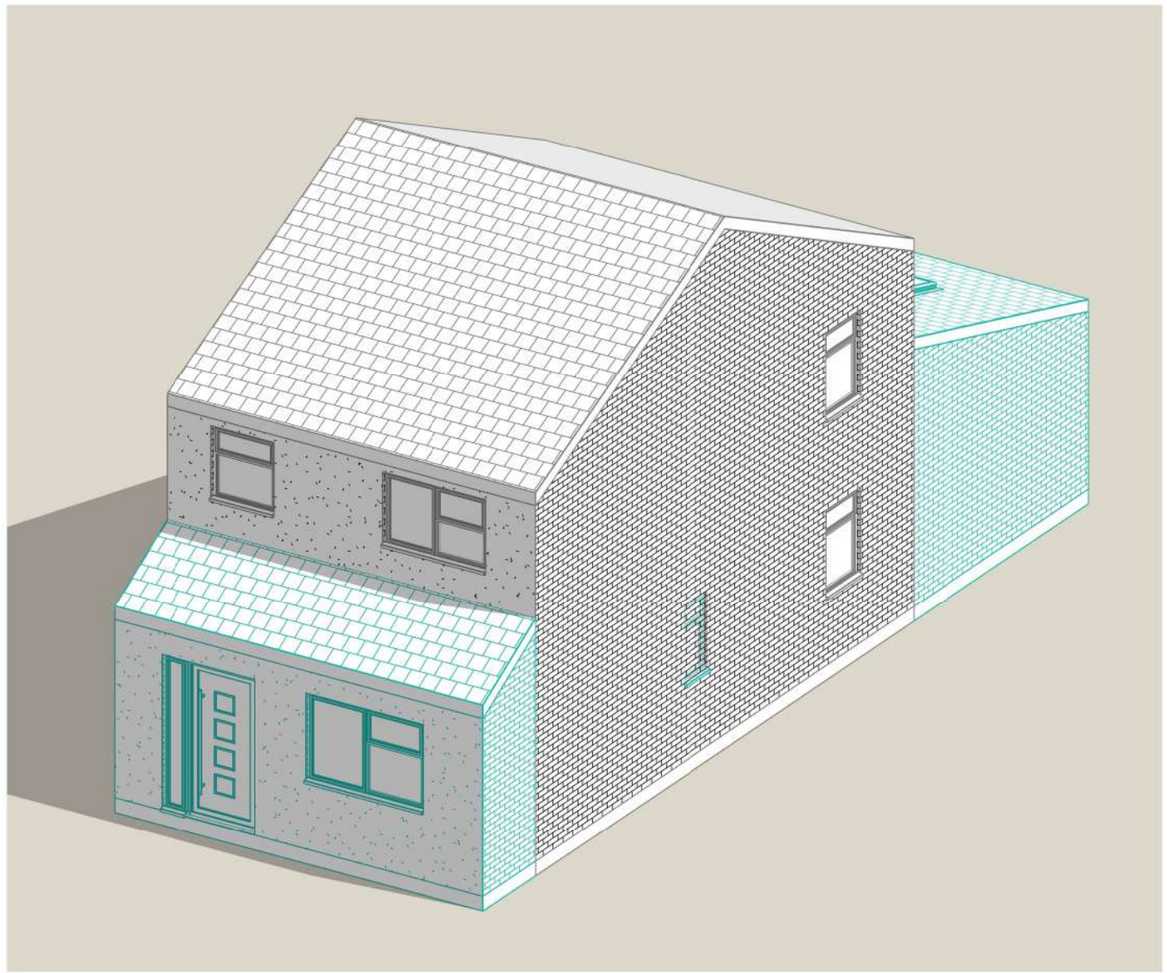

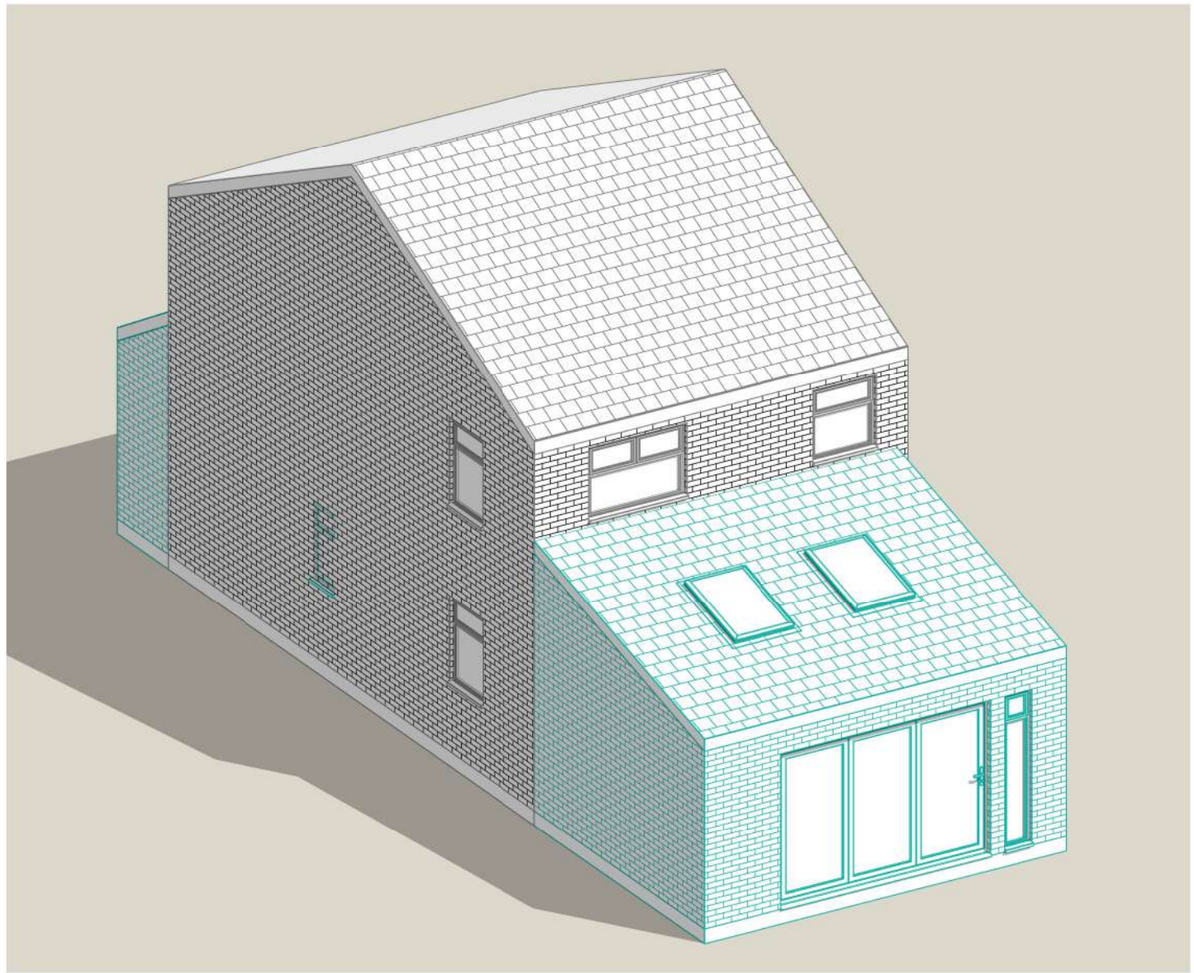

THIS DRAWING IS THE COPYRIGHT OF MD DESIGN CONSULTANCY. DO NOT SCALE FROM THESE DRAWINGS. ALL LEVELS/DIMENSIONS TO BE CHECKED ON SITE PRIOR TO WORKS COMMENCING. REPORT ALL DISCREPANCIES TO CLIENT/DESIGNER.

CIAT affiliate

MD DESIGN CONSULTANCY
07728417797
dabeer@mddesigns.co.uk

Proposed Single Storey Front/Rear Extension

62 Marcer Rd, Manchester
M40 7DY

3D Views
(DR) A202


Project Number
0123

Client Name
Baoliang Zhang

Drawn By
MDR

Rev	Description	Date
A	Issued For Planning	11.07.26

Revision **A**

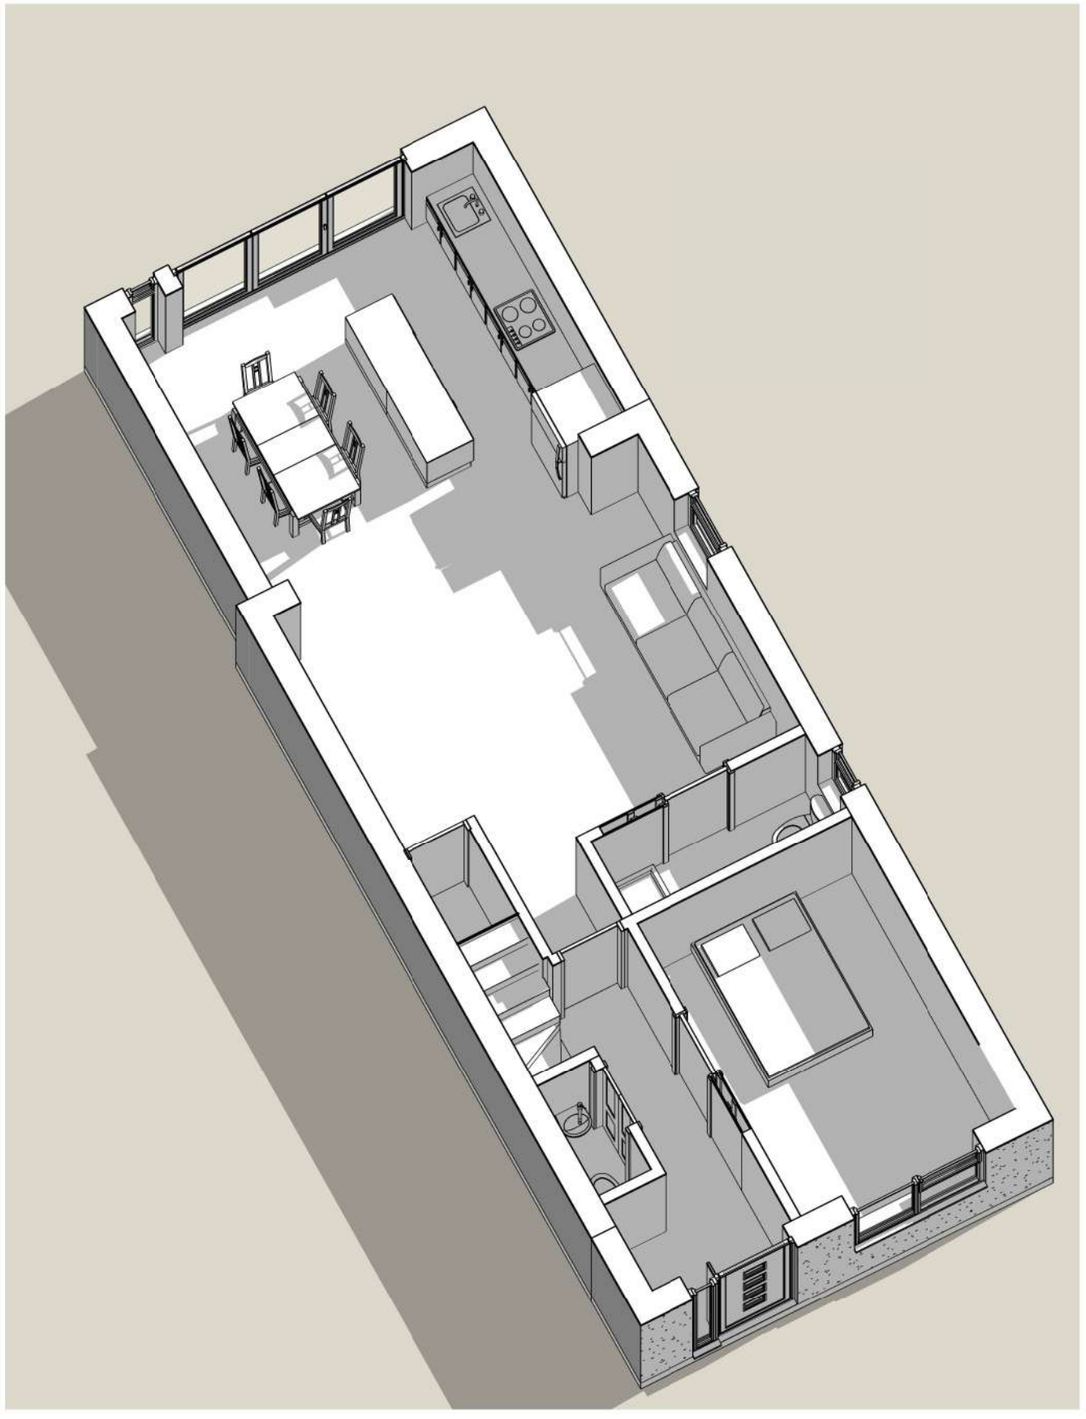









THIS DRAWING IS THE COPYRIGHT OF MD DESIGN CONSULTANCY. DO NOT SCALE FROM THESE DRAWINGS. ALL LEVELS/DIMENSIONS TO BE CHECKED ON SITE PRIOR TO WORKS COMMENCING. REPORT ALL DISCREPANCIES TO CLIENT/DESIGNER.

CIAT affiliate

MD DESIGN CONSULTANCY
07728417797
dabeer@mddesigns.co.uk

Proposed Single Storey Front/Rear Extension

62 Marcer Rd, Manchester M40 7DY

3D Plan/Images
(DR) A203


Client Name
Baoliang Zhang

Project Number
0123

Drawn By
MDR

Rev	Description	Date
A	Issued For Planning	11.07.26

Revision A

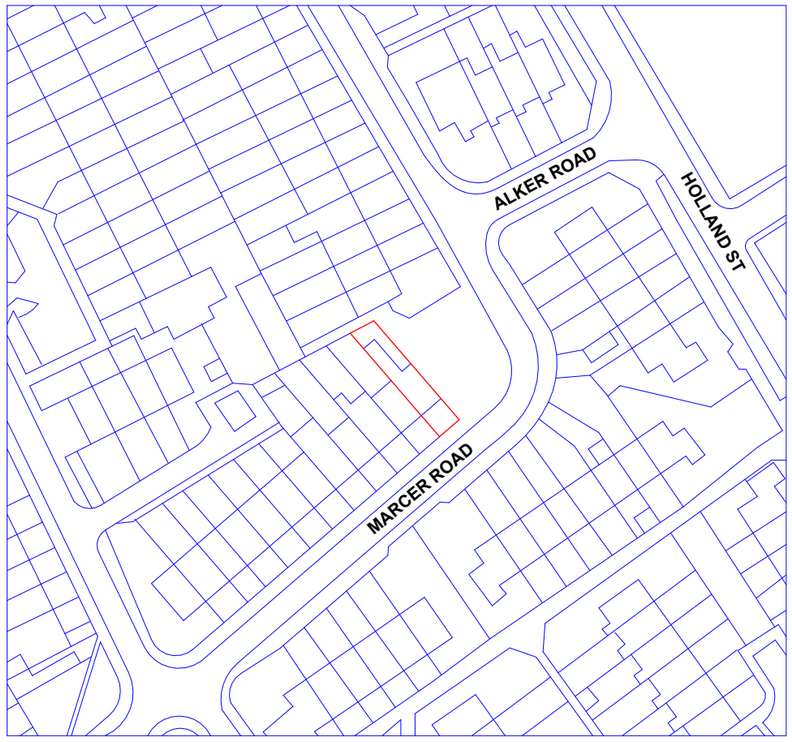


North

Location Plan

1 : 1250

0m 25m 50m 75m 100m 125m

VISUAL SCALE 1:1250 @ A3

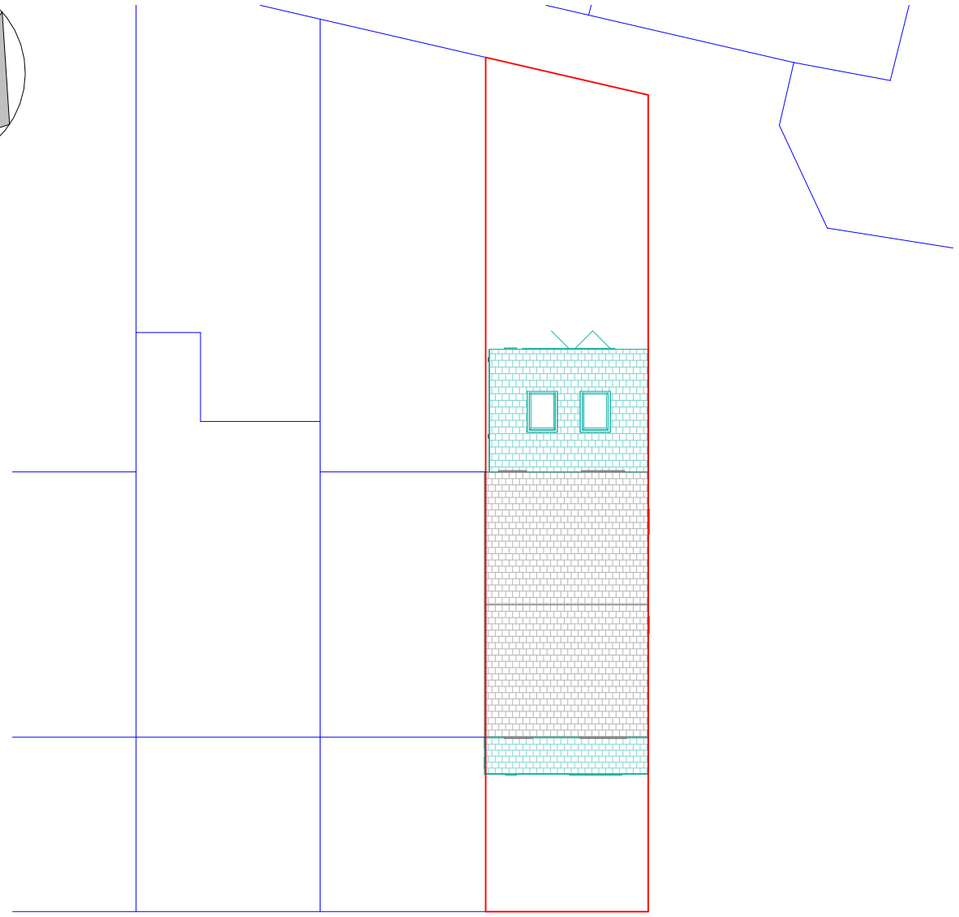

Site Plan

1 : 200

0m 4m 8m 12m 16m 20m

VISUAL SCALE 1:200 @ A3

THIS DRAWING IS THE COPYRIGHT OF MD DESIGN CONSULTANCY. DO NOT SCALE FROM THESE DRAWINGS. ALL LEVELS/DIMENSIONS TO BE CHECKED ON SITE PRIOR TO WORKS COMMENCING. REPORT ALL DISCREPANCIES TO CLIENT/DESIGNER.

CIAT affiliate

MD DESIGN CONSULTANCY
07728417797
dabeer@mddesigns.co.uk

Proposed Single Storey Front/Rear Extension

62 Marcer Rd, Manchester M40 7DY

Location Plan (DR) A204

Project Number 0123

Client Name Baoliang Zhang

Drawn By MDR

Rev	Description	Date
A	Issued For Planning	11.07.26

Revision A