



Existing shopfront

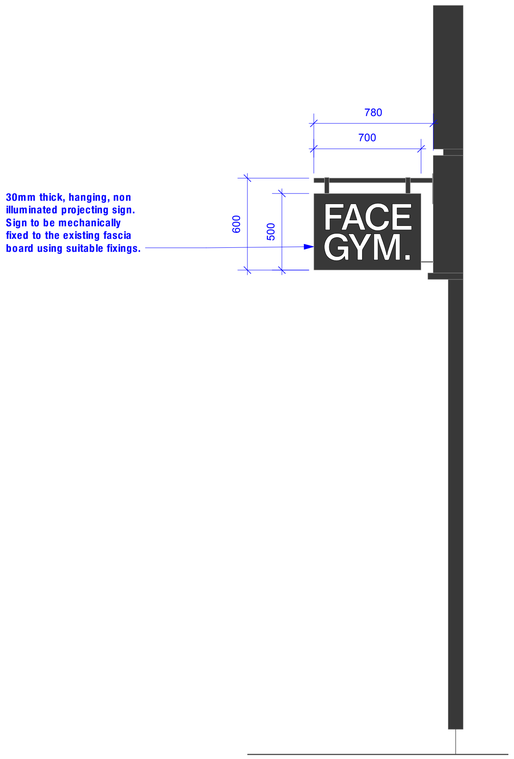

A SIDE ELEVATION
Scale: 1:20



B FRONT ELEVATION
Scale: 1:20

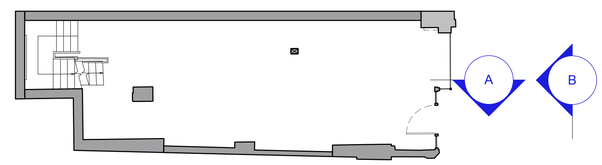

/ KEY PLAN
Scale: 1:100

DESIGN THEORY.

www.designtheory.uk
Studio 2.1, 19 Bellefields Rd, London, SW9 9UH

© Design Theory Collective 2025

Disclaimer

This drawing is the property of Design Theory Collective. Copyright is reserved by them and the drawing is issued on the condition that it is not copied, reproduced or disclosed to any unauthorised person, wholly or in part, without the consent in writing of Design Theory Collective. Do not scale from this drawing. All dimensions to be verified prior to manufacture and construction.
Any discrepancies to be reported immediately.

FINISHES	
PAINT - SATIN COLOUR - RAL 7021	

Revisions

Client FACEGYM
Project Manchester
Site address

Drawing title
Advertisement Consent

Date 29/12/2025
Scale @ A1 1:20

Project No. 038
Drawing No. ID-02-05