
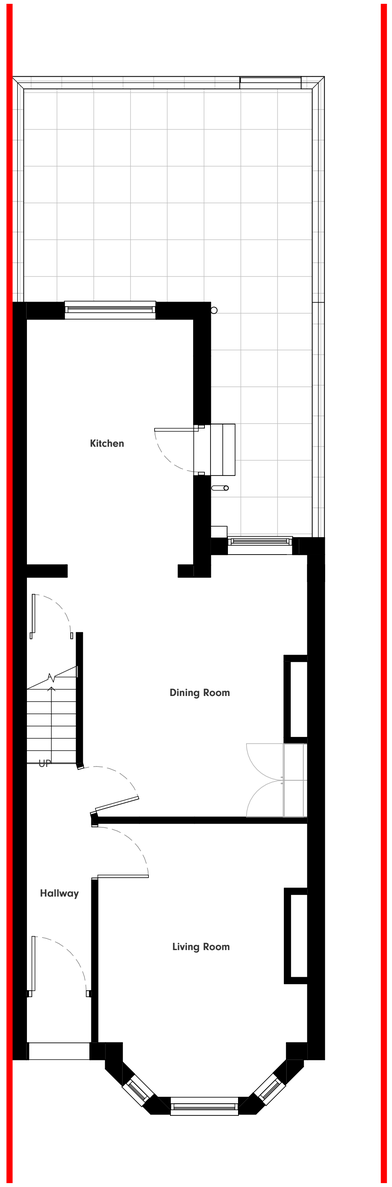



Existing Ground Floor Plan

1 : 50

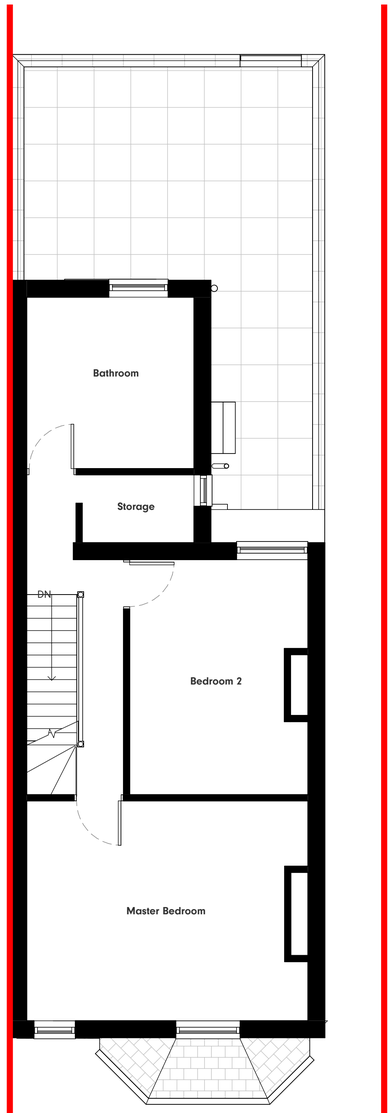

Existing First Floor Plan

1 : 50

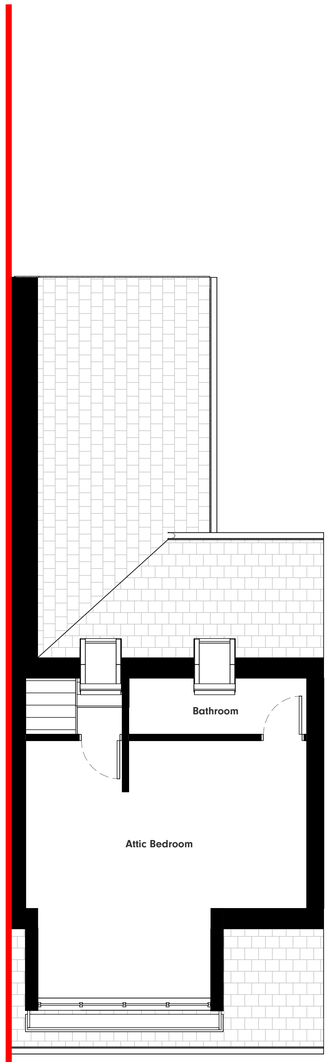

Existing Attic Floor Plan

1 : 50

SITE BOUNDARY

0 1 2 3

SCALE 1 : 50

N

Status:

PLANNING

Ref	Hazard Identification		Date
P2	REVISED RED LINE BOUNDARY	PS	10.06.26
P1	PLANNING PACK	PS	19.05.26
Ref	Revision	By	Date

This drawing is © Architecture Unknown Limited and is not to be copied, reproduced or re-distributed either in whole or in part without the prior written permission of the originator.

The originator shall have no responsibility for any liability, loss, cost, damage or expense arising from or relating to any use of this document other than for its intended purpose on this project.

This drawing shall be read in conjunction with all other relevant drawings, specifications and associated documentation. Any discrepencies, errors or omissions are to be reported to the originator before proceeding with work.

All dimensions are to be checked on site by the contractor prior to proceeding with any work.

AU?

The Courtyard, Royal Mill 17 Redhill St
Manchester, M4 5BA
architectureunknown.co.uk
info@architectureunknown.co.uk
0789 401 2780

Sheet:
EXISTING FLOOR PLANS

Client:
PETER BOYLE

Project:
2 WARWICK AVENUE, M20 2LL

Drawn by:	Date:	Size:
PS	NOV 2024	A1
Checked by:	Date:	
AU	MAY 2026	
Scale:	Drawing no:	Rev:
1 : 50	24.176.301	P2