



Existing Front Elevation

1 : 50

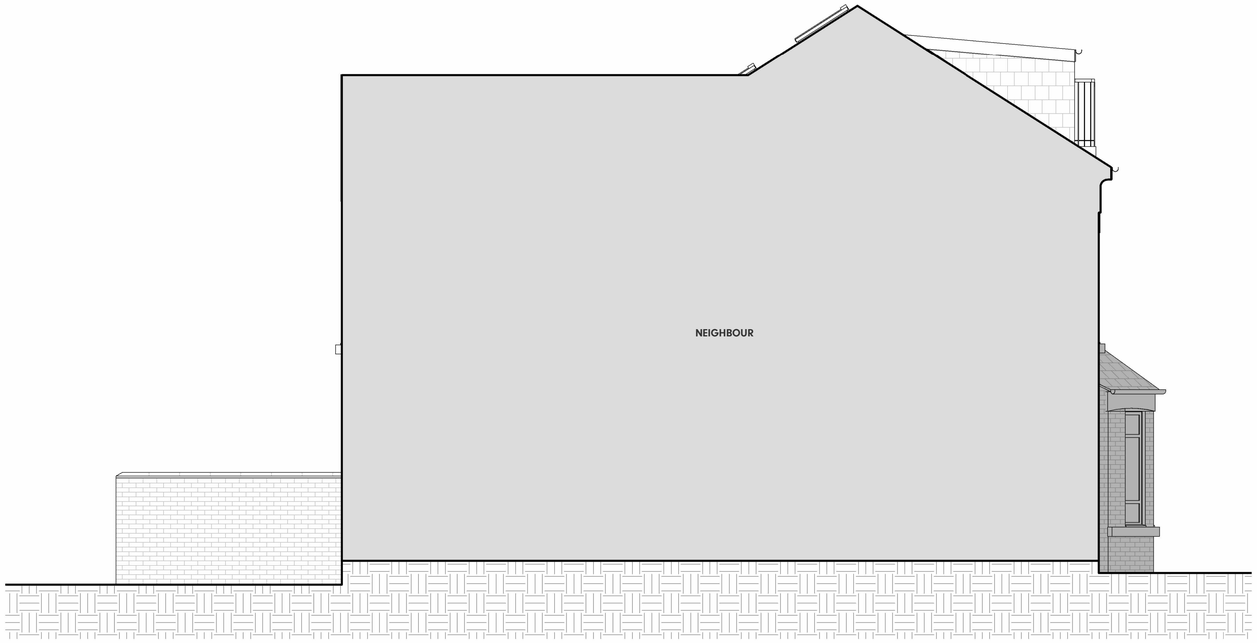


Existing Side Elevation 01

1 : 50

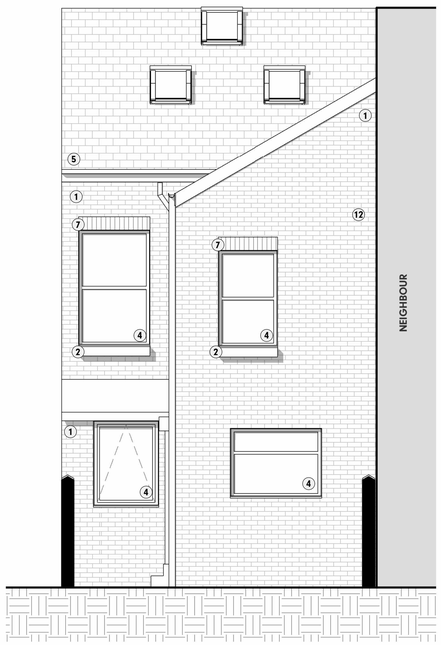

Existing Rear Elevation

1 : 50

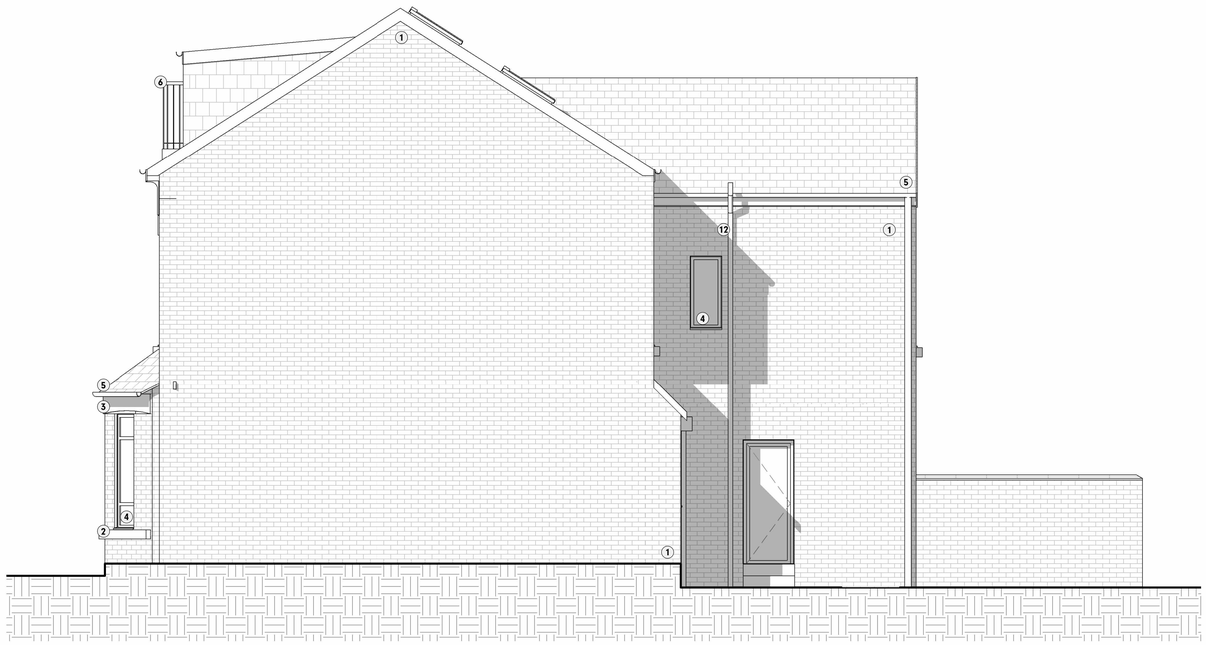

Existing Side Elevation 02

1 : 50

0 1 2 3

SCALE 1 : 50

Status:

PLANNING

Ref	Hazard Identification	⚠	Date

NOTEBLOCK - ELEVATION MATERIAL LEGEND

REF	DESCRIPTION	PRODUCT REF / COLOUR
1	EXISTING BRICK	RED BRICKWORK
2	EXISTING WINDOW SILL	CREAM STONE
3	EXISTING WINDOW HEADER	CREAM STONE
4	EXISTING WINDOW	TIMBER PAINTED WHITE
5	EXISTING ROOF TILES	SLATE
6	EXISTING RAILING	BLACK PPC ALUMINIUM
7	EXISTING BRICK HEADER	RED BRICKWORK
9	PROPOSED WINDOW SILL	CREAM STONE
10	PROPOSED WINDOW	ANTHRACITE GREY PPC ALUMINIUM
11	PROPOSED BI-FOLD DOOR	ANTHRACITE GREY PPC ALUMINIUM
12	PROPOSED RW GOODS	ANTHRACITE GREY PPC ALUMINIUM
13	PROPOSED VELUX	
14	PROPOSED BRICK	RED BRICKWORK TO MATCH EXISTING
15	PROPOSED ROOF TILES	SLATE TO MATCH EXISTING

Ref	Revision	By	Date
P1	PLANNING PACK	PS	19.05.26

This drawing is © Architecture Unknown Limited and is not to be copied, reproduced or re-distributed either in whole or in part without the prior written permission of the originator.

The originator shall have no responsibility for any liability, loss, cost, damage or expense arising from or relating to any use of this document other than for its intended purpose on this project.

This drawing shall be read in conjunction with all other relevant drawings, specifications and associated documentation. Any discrepencies, errors or omissions are to be reported to the originator before proceeding with work.

All dimensions are to be checked on site by the contractor prior to proceeding with any work.

AU?

The Courtyard, Royal Mill 17 Redhill St Manchester, M4 5BA
architectureunknown.co.uk
info@architectureunknown.co.uk
0789 401 2780

Sheet:
EXISTING ELEVATIONS

Client:
PETER BOYLE

Project:
2 WARWICK AVENUE, M20 2LL

Drawn by:	Date:	Size:
PS	NOV 2024	A1
Checked by: AU	Date: NOV 2024	
Scale: 1 : 50	Drawing no: 24.176.401	Rev: P1