
COPYRIGHT OF ATELIER MB LTD
DO NOT SCALE FROM THIS DRAWING
DIMENSIONS TO BE CHECKED ON SITE

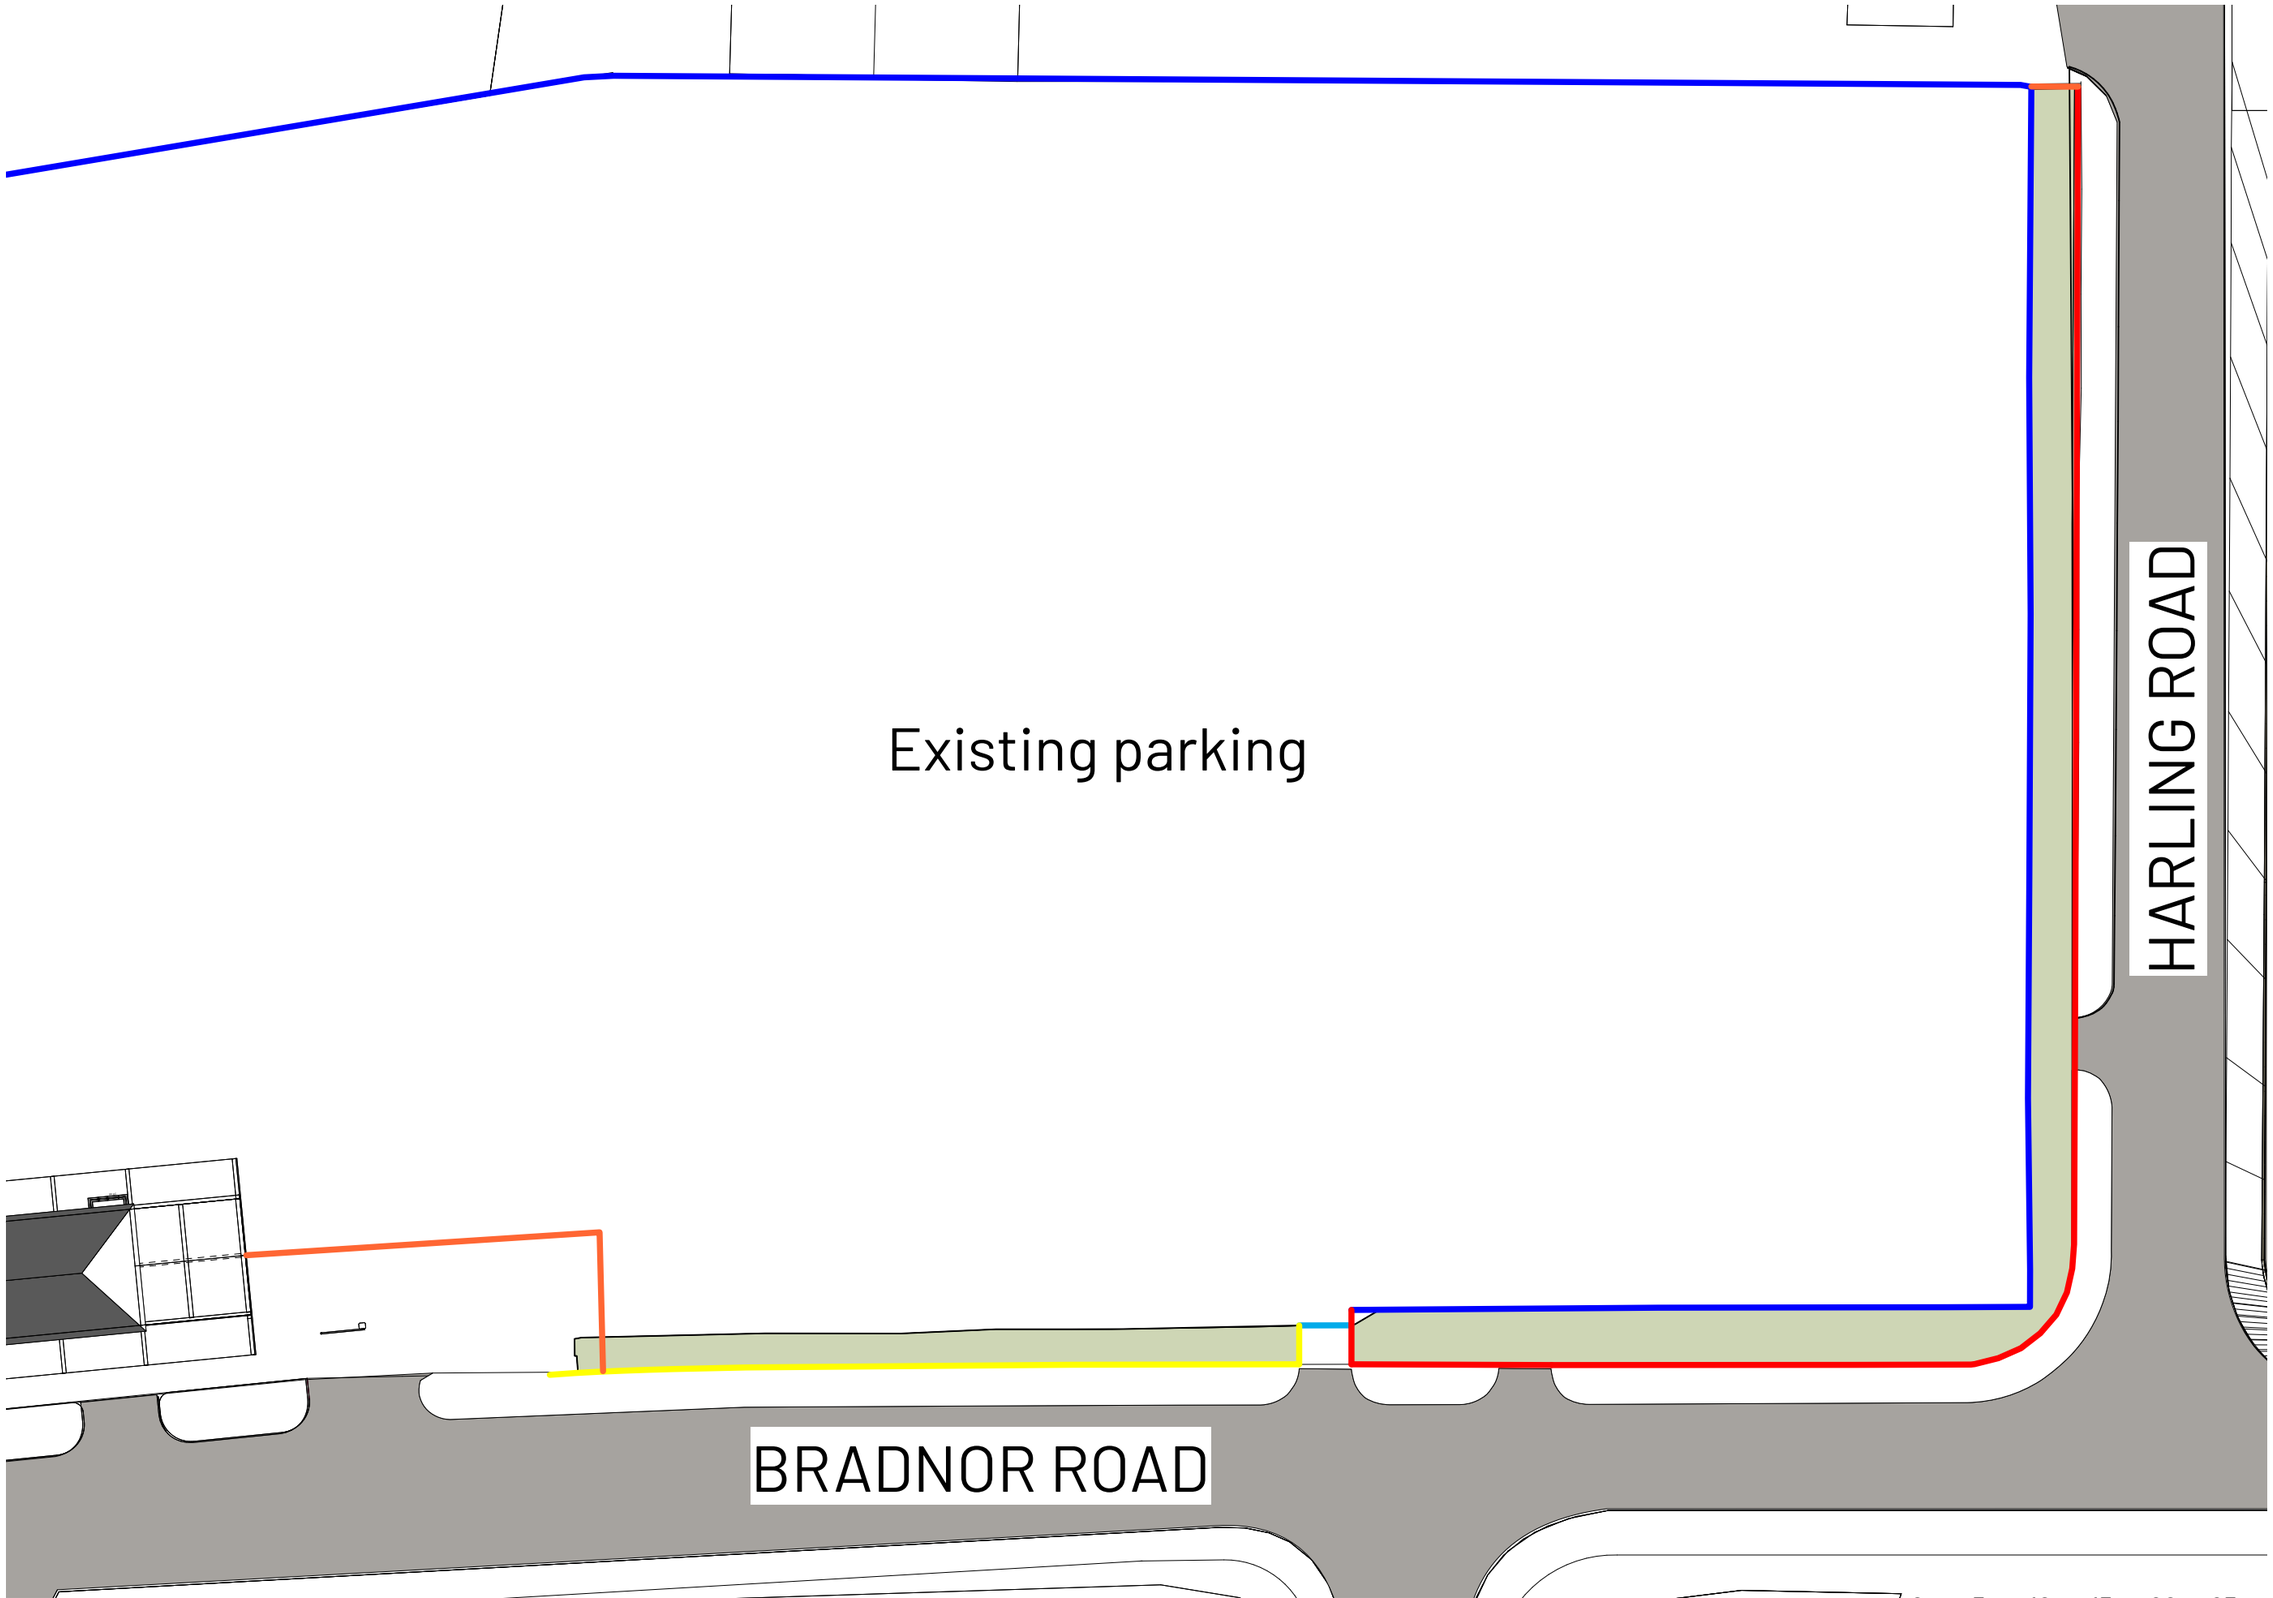

KEY

- Existing vegetation
- Existing steel mesh security fence
- Existing inner steel palisade fence - Refer to E(410)
- Existing outer metal vertical bar railings - Refer to E(400)
- Existing outer timber closeboard fence
- Existing metal mesh gate

1 Existing Site Plan
Scale: 1:500

REV	NOTE	DRN	CHK
	APH Boundary		

Existing Site Plan

PROJECT REF.	2133
DRWG NO.	E(100)
REVISION	
SCALE	1:500 @ A3
DATE 1st	Jun 26
DRAWN	GS

SK sketch E existing P proposed T tender C construction FI final issue

+44 161 236 0051
ARCHITECT@ATELIERMB.CO.UK
ATELIER.MB