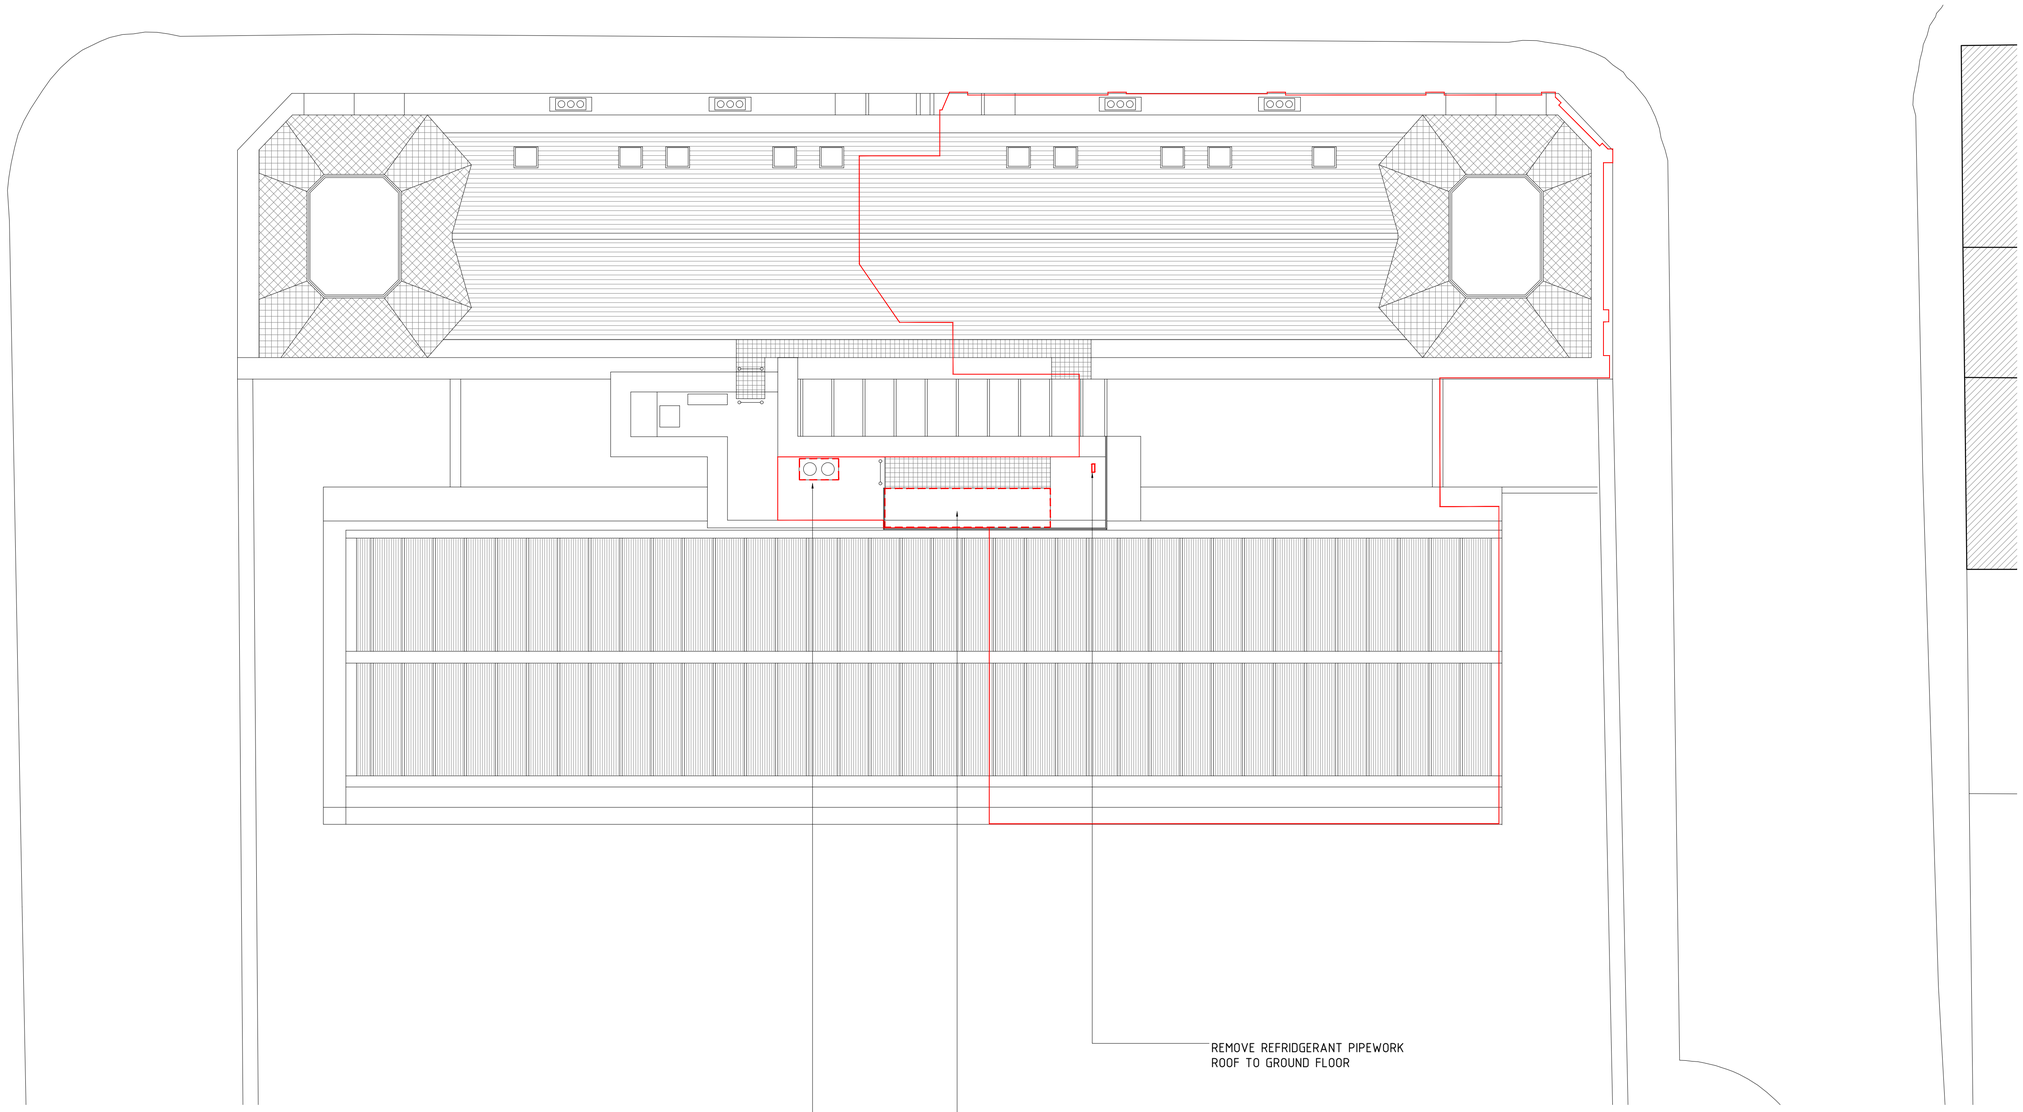


0m 1m 10m

© London Studio Architecture Ltd

GENERAL NOTES

This drawing is for information only
Do not scale from drawing
All dimensions & levels to be checked on site
Any discrepancies to be reported to the Architect

DRAWING NOTES

ALL LAYOUTS & DIMENSIONS BASED ON RECORD DRAWINGS, NOT FROM MEASURED SURVEY - INACCURACIES / DISCREPANCIES MAY OCCUR.

REFER TO CONSULTANT INFORMATION FOR;
- STRUCTURAL ENGINEERING
- UTILITIES
- MEP SERVICES
- SECURITY SYSTEMS
- IT & COMMS

THIS DRAWING IS FOR COSTING & COORDINATION PURPOSES ONLY AND IS SUBJECT TO STAGE 4 DEVELOPMENT

A	16.Jul.26	redline updated

revision notes

LONDON STUDIO ARCHITECTURE
07788 788198
www.londonstudioarchitecture.com

project
ESEA CONTEMPORARY

title
DEMOLITION/ ALTERATION ROOF PLAN

status
FOR INFORMATION

scale	date
1:100@A1/1:200@A3	01.Jun.2026

dwg. no.	rev.
LSA/079/PA/D/113	A