
Screw cover caps colour to match the the pattern RAL 9005 Matt (Jet Black).



Sample for the Honeycomb pattern





Decorative Vent: 8mm mild steel honeycomb pattern panel with zinc-coated finish and approved protective coating to RAL 9005 Matt (Jet Black).

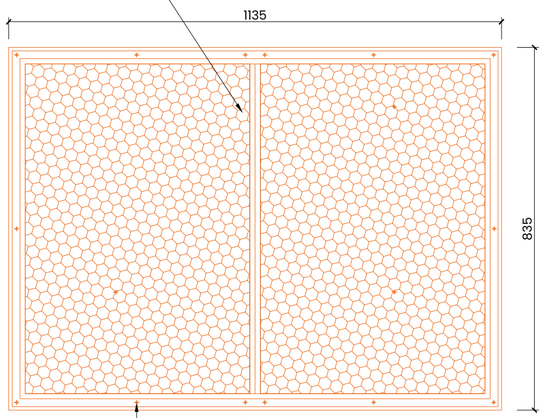

Type A

Stainless steel countersunk screws with corrosion-resistant fixings . Screw cover caps colour to match the the pattern.

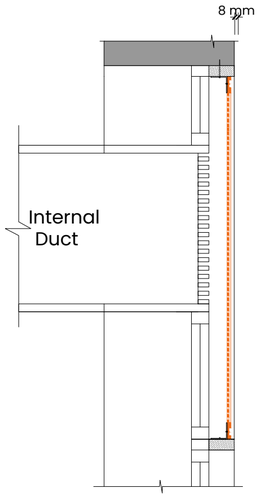


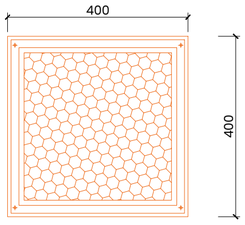

Type B

Decorative Vent details
Scale 1:10 @ A2

The flues to run between the RSJs and the metal plate carrying the cornice at the top of the loading slot. Treatment of the rust on the metal plate and repair work to the brickwork would again help to offset the harm caused by the proposals.

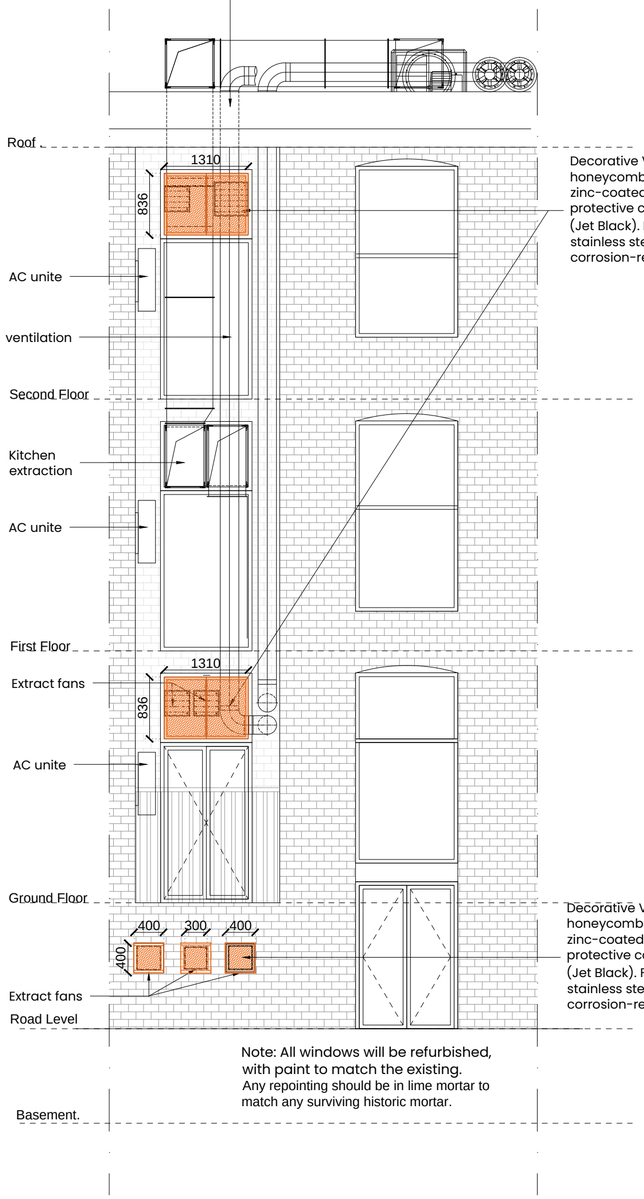

Decorative Vent: 8mm mild steel honeycomb pattern panel with zinc-coated finish and approved protective coating to RAL 9005 Matt (Jet Black). Fixed on both sides using stainless steel countersunk screws with corrosion-resistant fixings.

Decorative Vent: 8mm mild steel honeycomb pattern panel with zinc-coated finish and approved protective coating to RAL 9005 Matt (Jet Black). Fixed on both sides using stainless steel countersunk screws with corrosion-resistant fixings with cover.

Note: All windows will be refurbished, with paint to match the existing. Any repointing should be in lime mortar to match any surviving historic mortar.

GA Proposed Rear Elevation
Scale 1:50 @ A2

0 1 2 3 4 5

General Notes:

All site dimensions shall be verified by the Contractor on site prior to commencing any works.

Design intent drawing only. Construction to comply with latest building regulation requirements.

This drawing is the property of "Studio Tashkeel Architecture Ltd." and copyright is reserved by them. The drawing is not to be copied or disclosed by or to any unauthorised persons without the prior written consent of Studio Tashkeel Architecture Ltd.

Rev	Description	Date	Dr by	App by
B	Section amended	22/7/26	MS	MK
A	Size amended	22/7/26	MS	MK
/	First Issue	22/7/26	MS	MK

STUDIO **TASHKEEL** ARCHITECTURE LTD.
1-3 Ashton Lane,
Sale M33 6WT
United Kingdom

T +44(0)1615465395
E info@StudioTashkeel.com
www.studiotashkeel.com

client name
Kathy Yingyue Cui

project
44-46 Faulkner Street, Manchester

drawing
GA Proposed Rear Elevation-Vents details

project number		scale
24_055		1:50&10@ A2
drawing number	**rev**	**issue status**
PL_031	B	Planning

This drawing is to be read in conjunction with all related drawings. All dimensions must be checked and verified on site before commencing any work or producing shop drawings.The originator should be notified immediately of any discrepancy. This drawing is copyright and remains the property of Studio Tashkeel Architecture Ltd.