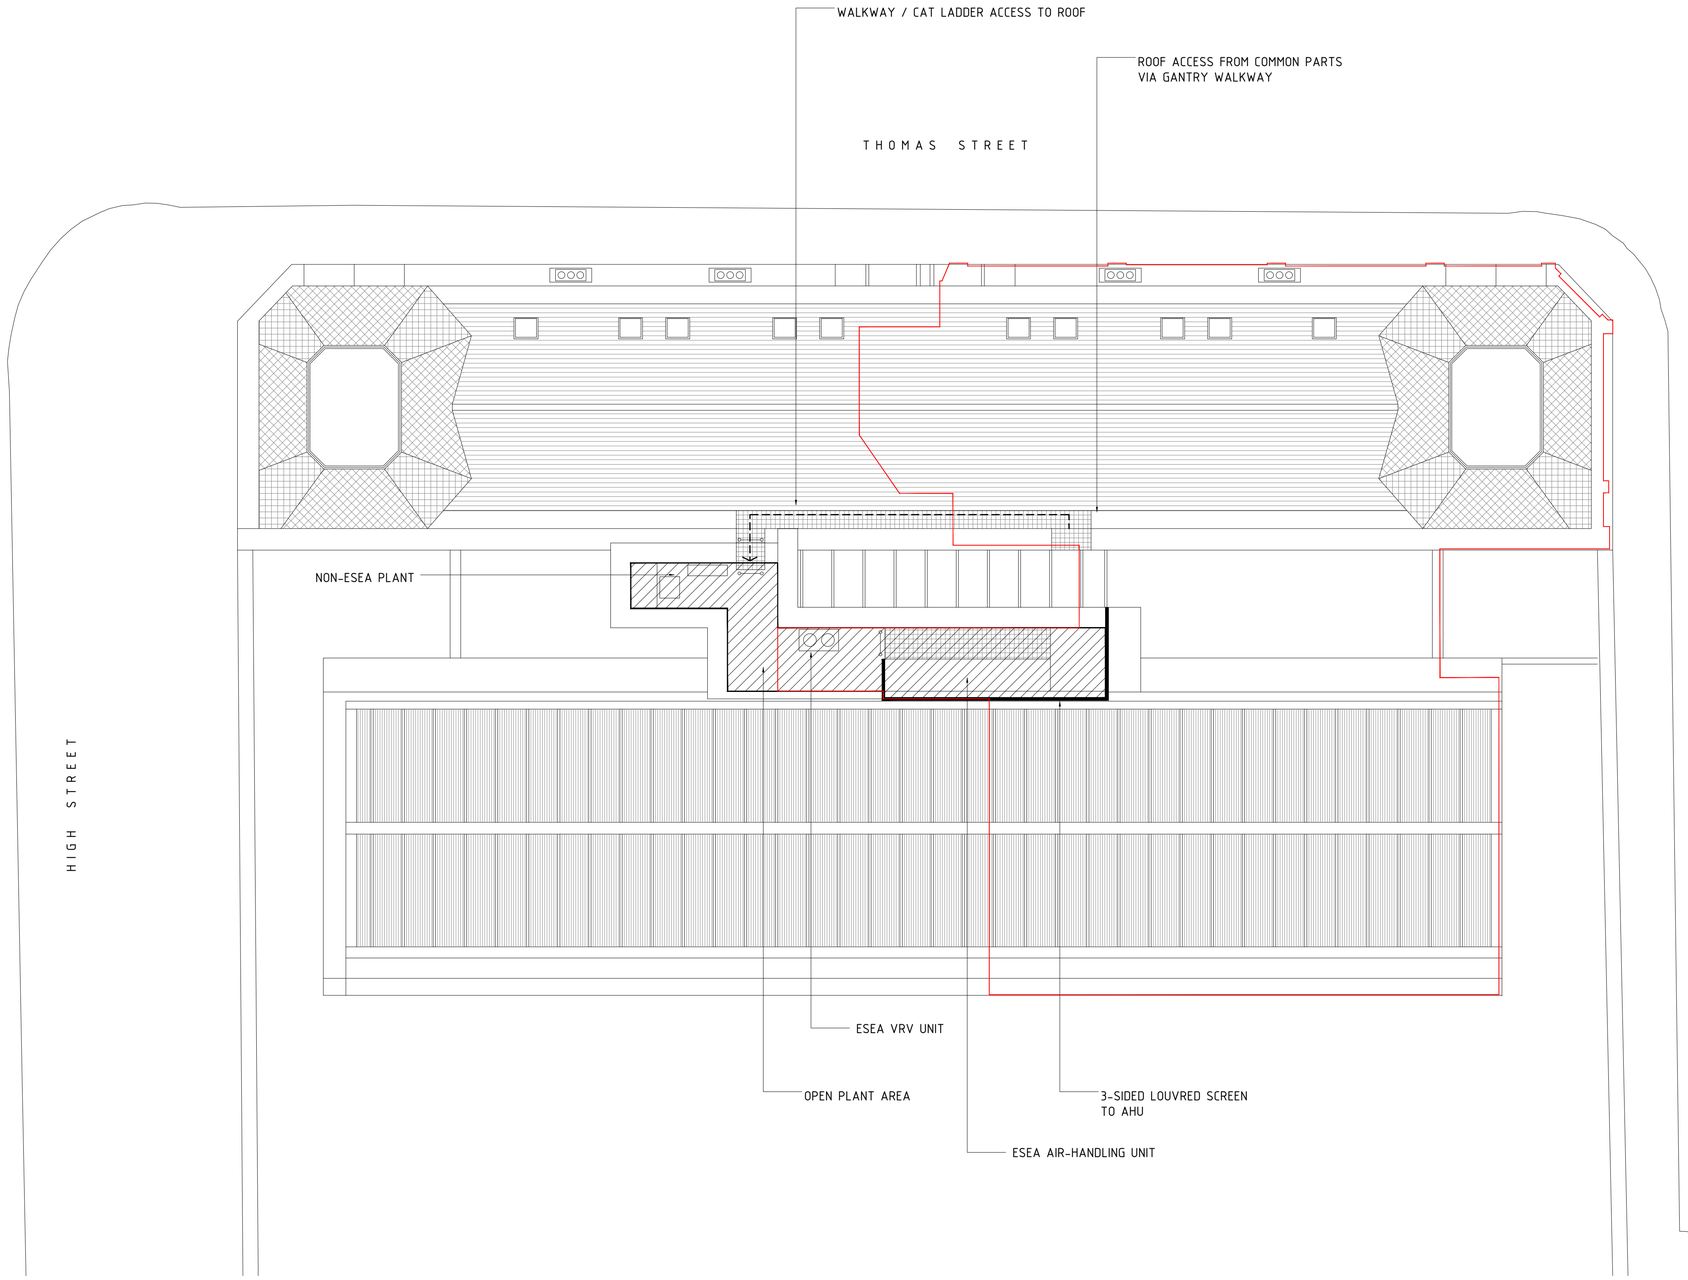


0m 1m 10m

© London Studio Architecture Ltd

GENERAL NOTES

This drawing is for information only
Do not scale from drawing
All dimensions & levels to be checked on site
Any discrepancies to be reported to the Architect


DRAWING NOTES

ALL LAYOUTS & DIMENSIONS BASED ON RECORD DRAWINGS, NOT FROM MEASURED SURVEY - INACCURACIES / DISCREPANCIES MAY OCCUR.

REFER TO CONSULTANT INFORMATION FOR;
- STRUCTURAL ENGINEERING
- UTILITIES
- MEP SERVICES
- SECURITY SYSTEMS
- IT & COMMS

A	16.Jul.26	redline amended

revision notes

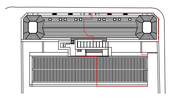

LONDON STUDIO ARCHITECTURE
07788 788198
www.londonstudioarchitecture.com

project
ESEA CONTEMPORARY

title
EXISTING ROOF PLAN

status
FOR INFORMATION

scale: 1:100@A1/1:200@A3 | date: 01.Jun.2026

dwg. no.: LSA/079/PA/E/013 | rev.: A