



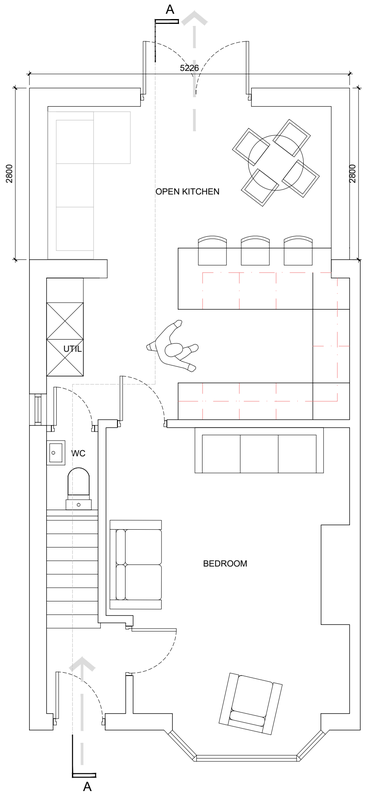


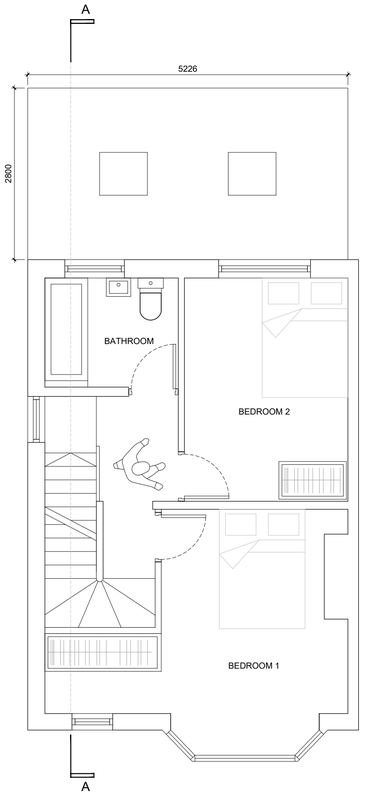

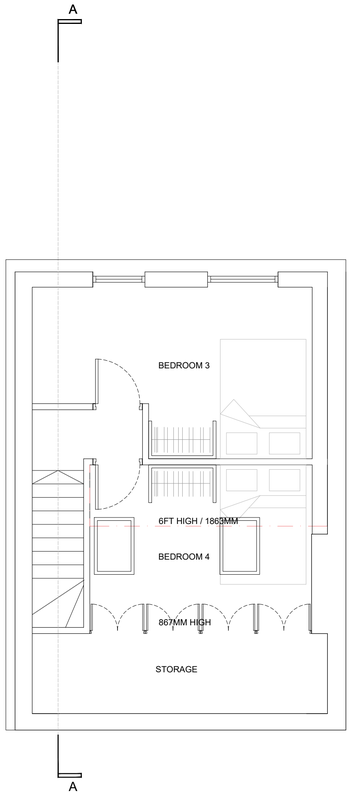

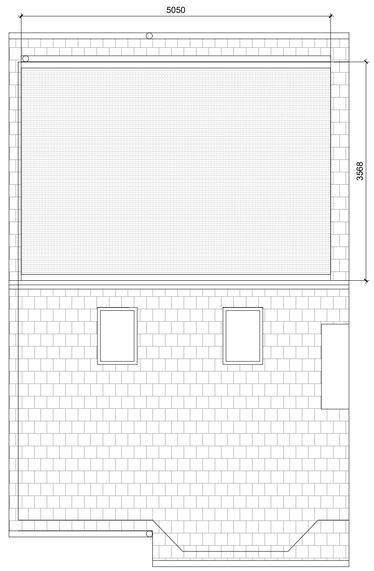

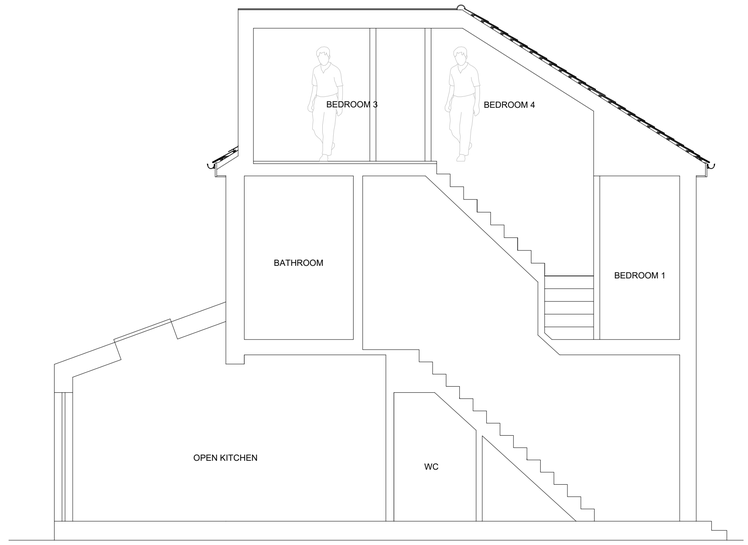

SECTION AA


PROPOSED GROUND FLOOR

PROPOSEDFIRST FLOOR


PROPOSED LOFT

PROPOSED ROOF PLAN

0 1m 2m 3m 4m 5m

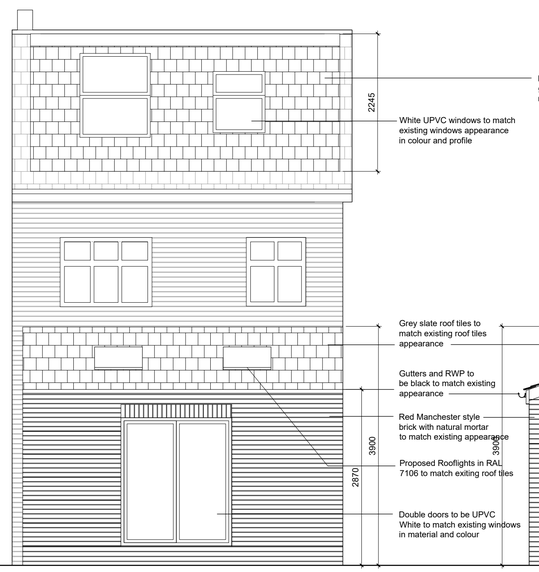


REAR ELEVATION - PROPOSED

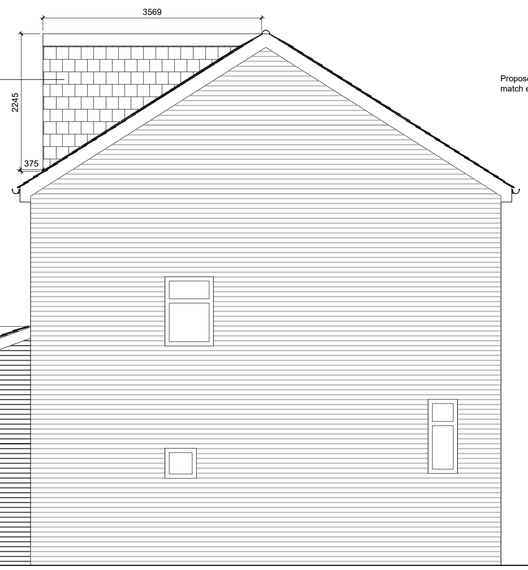

SIDE ELEVATION - PROPOSED



FRONT ELEVATION - PROPOSED

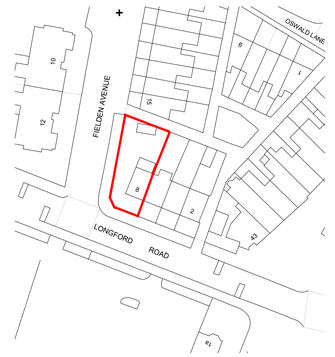

REVISION

-	FIRST ISSUE	26.05.26 JG
A	Material notes added	20.07.26 JG

CLIENT RR & AR

PROJECT 8 Longford Rd
Chorlton, Manchester

TITLE Proposed
Plans / Ele's / Sections

JOB NO. JOB

DWG NO. AL.01

SCALE 1:50 @ A1

DRAWN JG

Do not scale off this drawing. All dimensions to be checked on site prior to manufacture and construction. All discrepancies to be brought to the attention of the architect immediately. This drawing to be read in conjunction with the specification / bill of quantities and related drawings.