This drawing contains proprietary information belonging to Revolution Energy Services. Its contents are considered proprietary information and not disclosed without prior written permission of Revolution Energy Services Ltd.

DO NOT SCALE FROM THIS DRAWING




0m 1 2 3 4


N

LEGEND:

PV PANEL

1 ROOF PLAN
SCALE NTS

NOTE: ARROW DENOTES DIRECTION OF VIEW

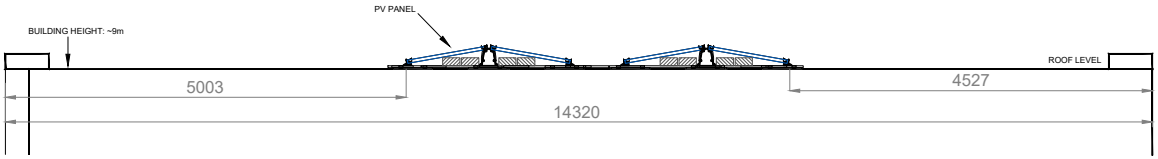


2 ROOF PLAN No.1
SCALE 1:30

Revisions:

| Rev Date | Comments | Drawn |
|---|---|---|
| 20/05/26 | FIRST ISSUE | SP |

Client: COBBETT HOUSE

Location: COBBETT HOUSE
MANCHESTER
M13 9WG

Title: PV ROOF LAYOUT
SHEET 1 OF 2

Drawn: RES Checked: AM
Scale: 1:30@A1 Date: 20/05/26
Drawing No: RES00361-53 Rev: 01

Unit L3 Deacon Trading Estate, Morley Road, Tonbridge, Kent, TN9 1RA

www.revolutionenergyservices.co.uk

Do not scale from this drawing. Site verify all dimensions prior to construction. Report all discrepancies to the drawing originator immediately. This drawing is to be read in conjunction with all relevant documents and drawings.