


Notes

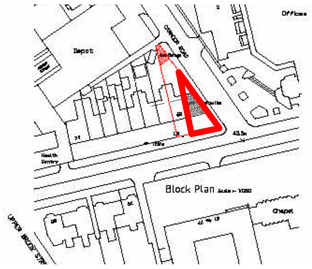

1 LOCATION PLAN
1 : 1250

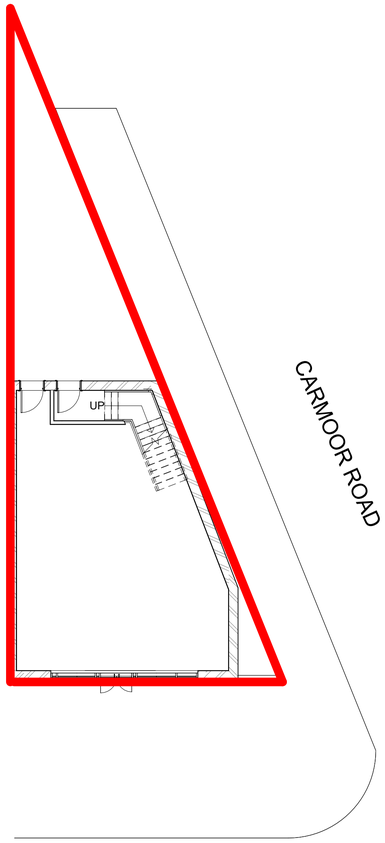

2 SITE PLAN EXISTING
1 : 100

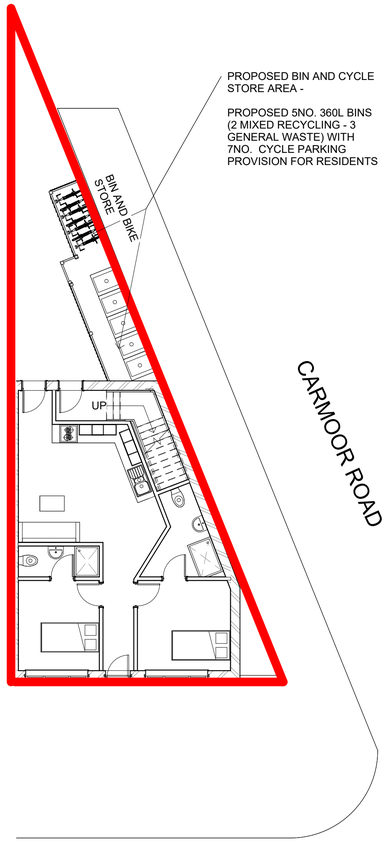

3 SITE PLAN
1 : 100

RED LINE INDICATING SITE BOUNDARY
60 HATHERSAGE ROAD M13 0FN

Rev	Description	Date	Dr by	App by
original by: NK		date created: 16/10/23		approved by: NK

NK Architectural
Enquiries@nkarchitectural.co.uk
0161 818 4727
www.NKARCHITRCTURAL.co.uk

client name: OWNER

project: 60 HATHERSAGE ROAD M13 0FN

drawing: SITE AND LOCATION PLAN

computer file: C:\Users\NKARC02\Dropbox\NKARC\60 HATHERSAGE CAMOOR ROAD\60 HATHERSAGE ROAD M13 0FN -REAV A.rvt

plot date:

project number: 2026.0042.2231

scale: As indicated @A1

drawing number: A105

rev: A

issue status: PLANNING

This drawing is to be read in conjunction with all related drawings. All dimensions must be checked and verified on site before commencing any work or producing shop drawings. The originator should be notified immediately of any discrepancy.
This drawing is copyright and remains the property of NK Architectural.