
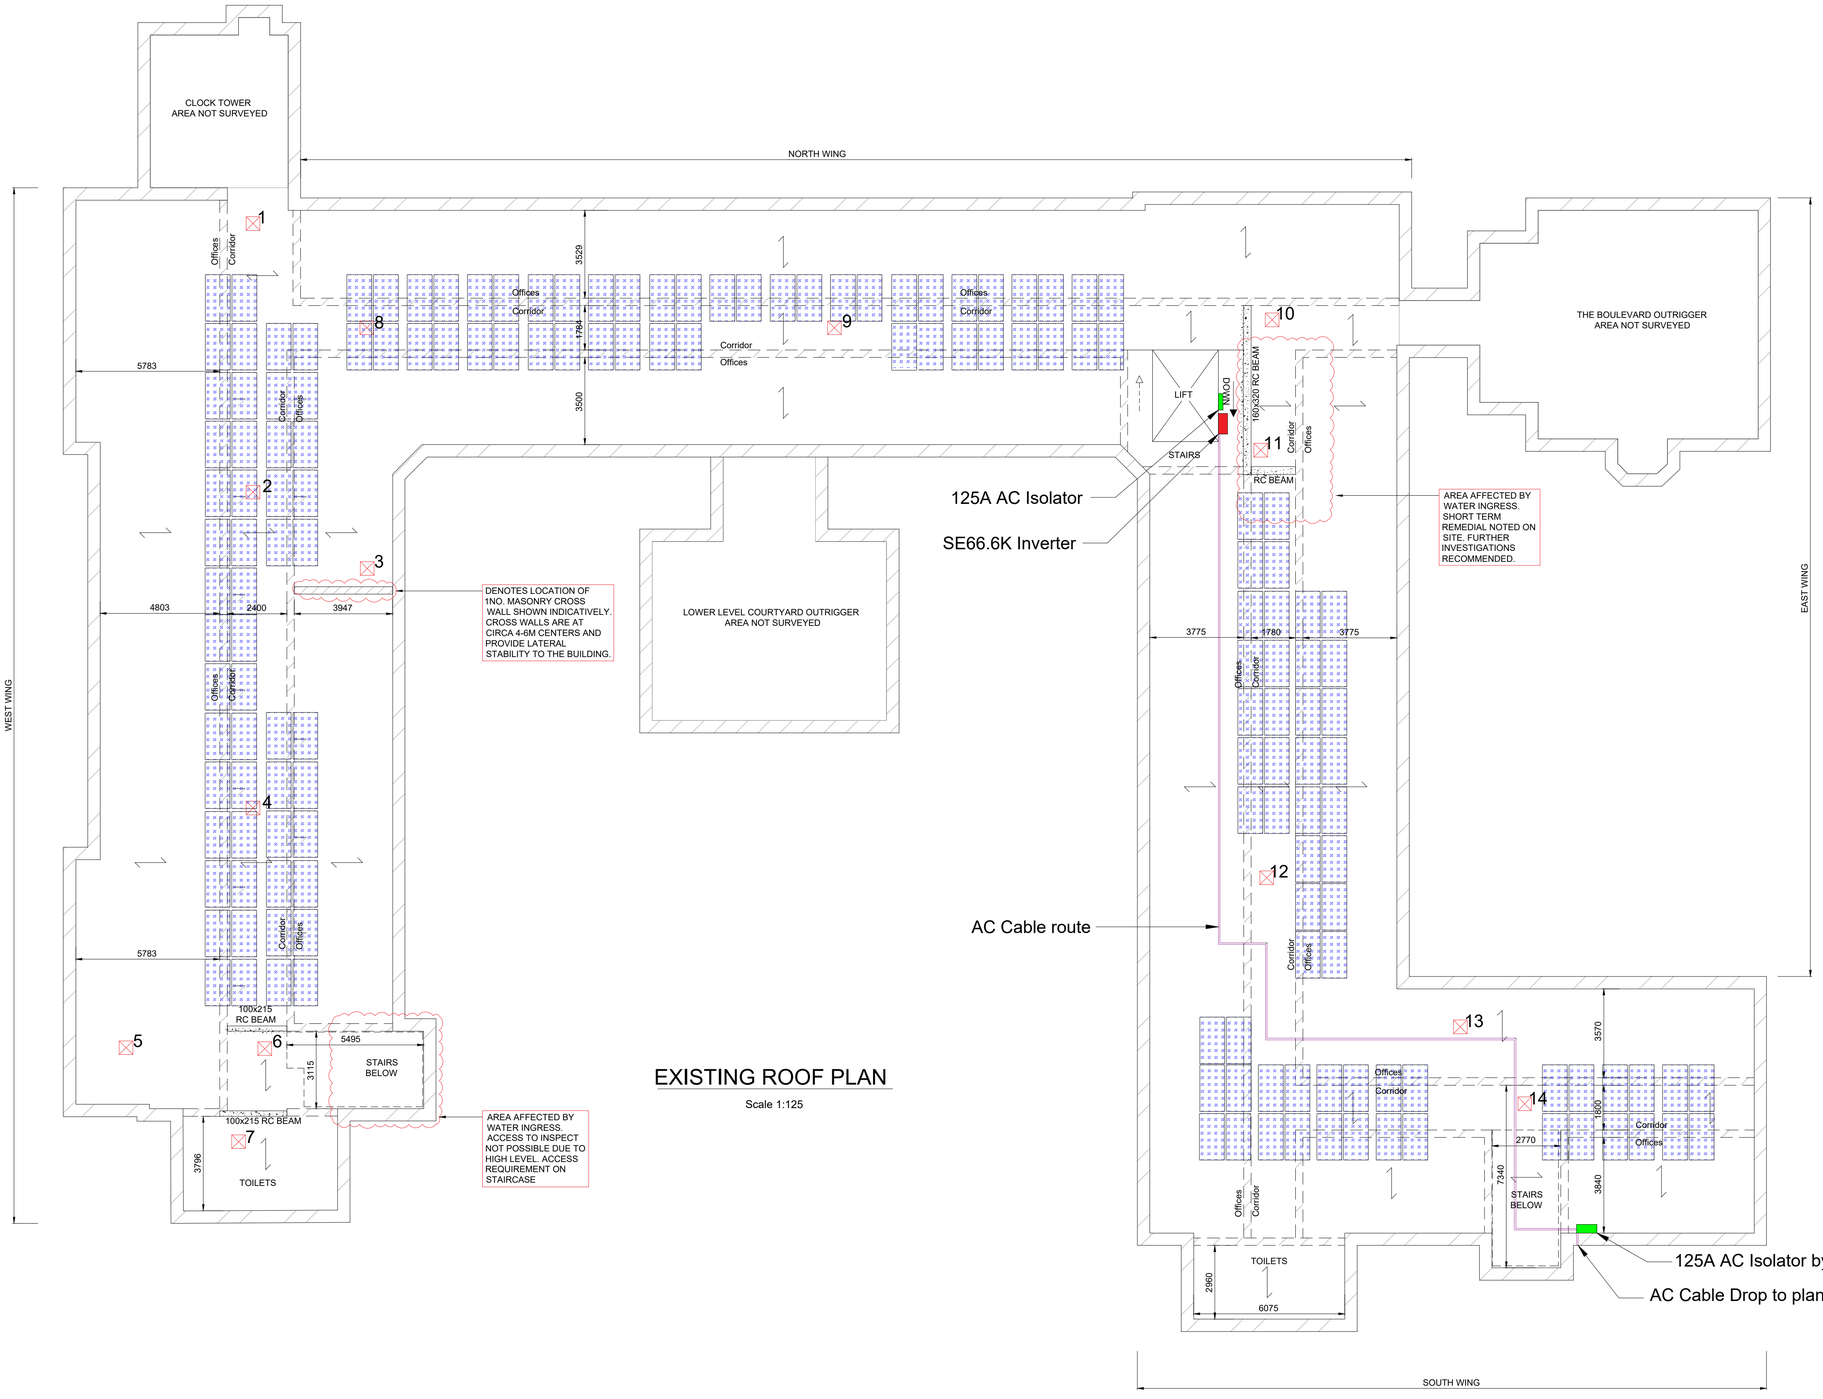


EXISTING ROOF PLAN

Scale 1:125

1,2

KEY PLAN :

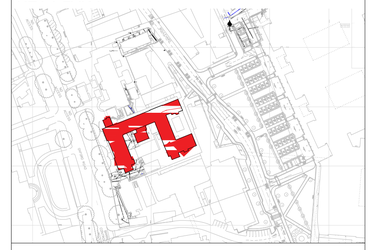

NOTES :

1. IF THIS DRAWING HAS BEEN RECEIVED ELECTRONICALLY IT IS THE RECIPIENTS RESPONSIBILITY TO PRINT THE DOCUMENT TO THE CORRECT SCALE.
2. ALL DIMENSIONS ARE IN MILLIMETRES UNLESS STATED OTHERWISE. IT IS RECOMMENDED THAT INFORMATION IS NOT SCALED OFF THIS DRAWING.
3. THIS DRAWING SHOULD BE READ IN CONJUNCTION WITH ALL OTHER RELEVANT DRAWINGS AND SPECIFICATIONS.
4. ANY DISCREPANCIES NOTED ON SITE ARE TO BE REPORTED TO THE ENGINEER IMMEDIATELY.

LEGEND

- DENOTES SPAN DIRECTION OF RC CAST INSITU SLAB (DEPTH TBC)
- DENOTES CONCRETE DOWNSTAND BEAM
- X DENOTES LOCATION OF INSPECTED AREA/ CEILING TILE REMOVED
- DENOTES 300mm THK INTERNAL BRICKWORK WALLS BELOW
- DENOTES 500mm THK EXTERNAL BRICKWORK WALLS/ PARAPETS
- PV PANEL

Revisions: 1

Rev Date	Comments	Drawn
28/05/26	FIRST ISSUE	SP

Client: COBBETT HOUSE

Location: COBBETT HOUSE
MANCHESTER
M13 9WG

Title: PV ROOF LAYOUT
Sheet 1 of 1

Drawn: RES Checked: AM

Scale: 1:125@A1 Date: 28/05/26

Drawing No: RES00361-95 Rev: 01

Unit L3 Deacon Trading
Estate, Morley Road,
Tonbridge, Kent,
TN9 1RA

REVOLUTION ENERGY SERVICES

www.revolutionenergyservices.co.uk

Do not scale from this drawing. Site verify all dimensions prior to construction. Report all discrepancies to the drawing originator immediately. This drawing is to be read in conjunction with all relevant documents and drawings.