
This drawing contains proprietary information belonging to Revolution Energy Services Ltd and may not wholly or partially be reproduced nor disclosed without prior written permission of Revolution Energy Services Ltd

DO NOT SCALE FROM THIS DRAWING

0m 1 2 3 4

LEGEND:

PV PANEL

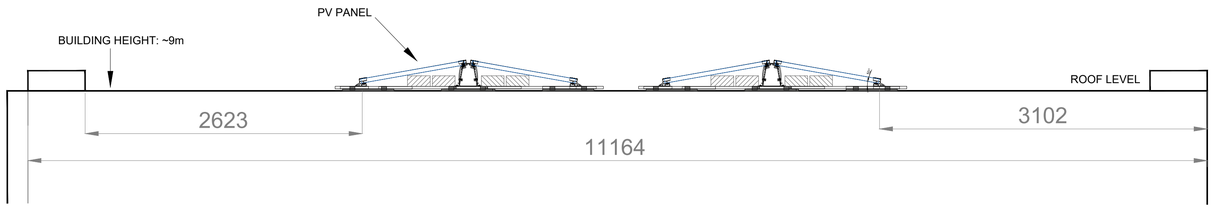

3 ROOF PLAN No.2
SCALE 1:30

Revisions:

Rev	Date	Comments	Drawn
00	11.25	FIRST ISSUE	CB
01	01.26	DIMENSIONS ADDED	CB
02	07.26	THIRD ISSUE	SP

Client: COBBETT HOUSE

Location: COBBETT HOUSE
MANCHESTER
M13 9WG

Title: PV ROOF LAYOUT
SHEET 2 OF 2

Drawn: RES Checked: AM
Scale: 1:30/1:40@A1 Date: 05/11/25
Drawing No: RES00361-93 Rev: 01

Unit L3 Deacon Trading Estate, Morley Road, Tonbridge, Kent, TN9 1RA

www.revolutionenergyservices.co.uk

Do not scale from this drawing. Site verify all dimensions prior to construction. Report all discrepancies to the drawing originator immediately. This drawing is to be read in conjunction with all relevant documents and drawings.