

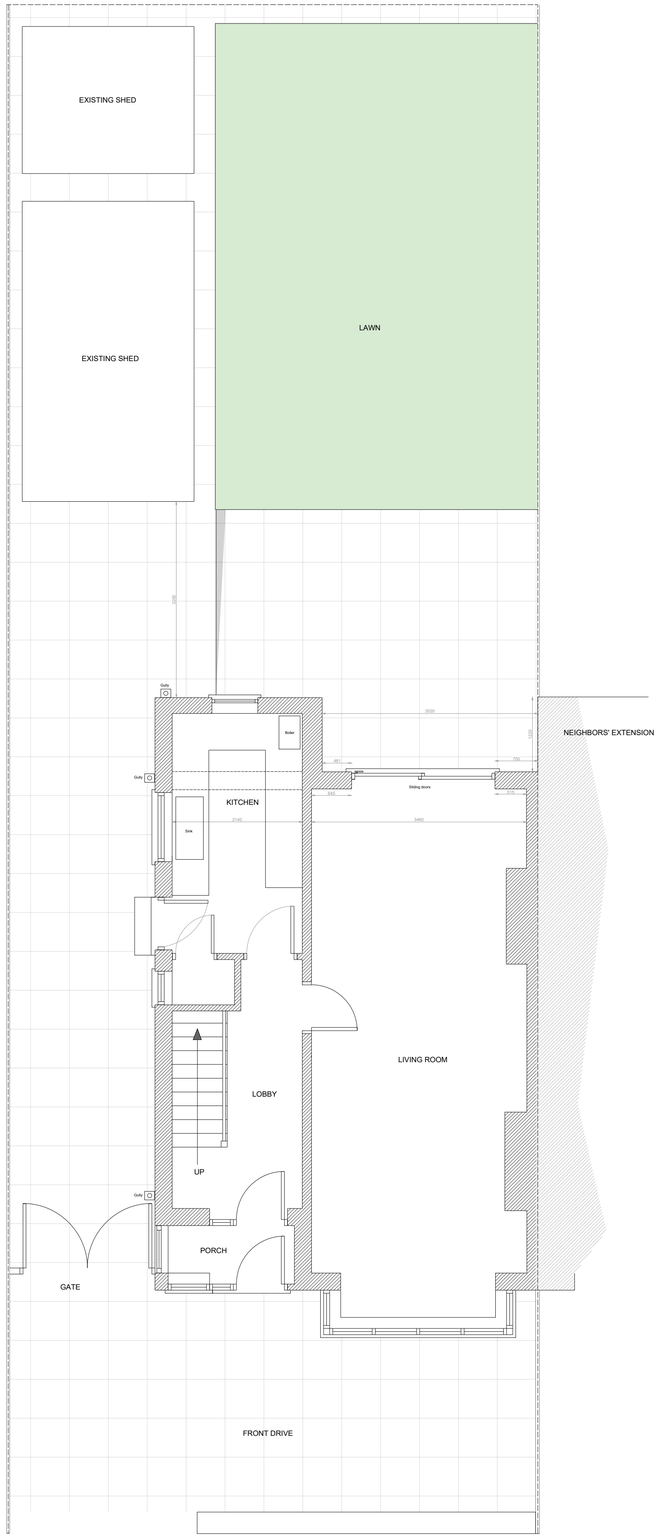


EXISTING GROUND FLOOR PLAN / BLOCK PLAN

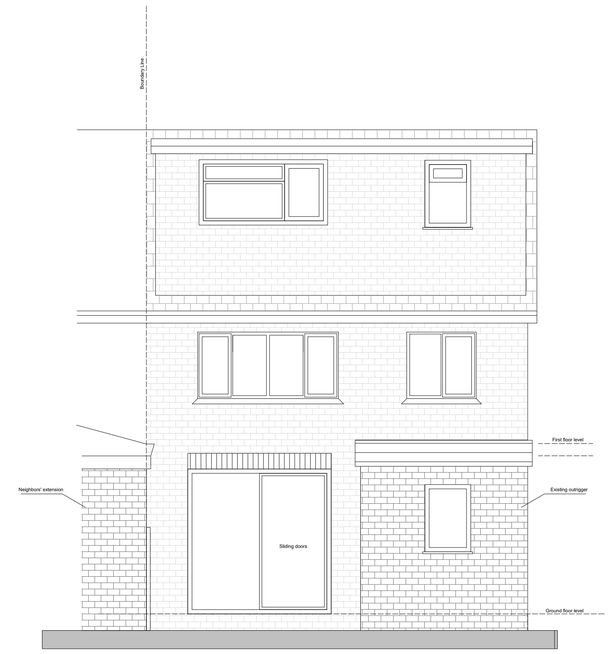

EXISTING REAR ELEVATION

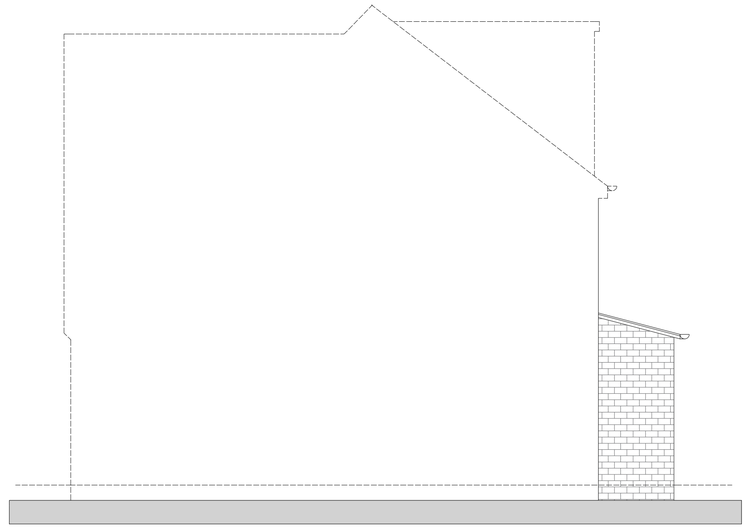


EXISTING SIDE ELEVATION - EAST



EXISTING SIDE ELEVATION- WEST



EXISTING FRONT ELEVATION

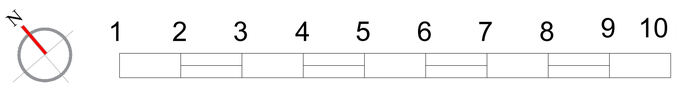

Subject to Planning permission
All structure work to be examined and signed off by a qualified structure engineer. All electric work done by a qualified electrician - All measurements to be checked on site.

Project:


Single storey rear extension at:
45 Burnside Drive
Manchester
M19 2LT

Client:


DRG Title:
EXISTING Plans

	Job No	Dwg. No
Date: 21/07/2026	26.07.00	A02
Scale: 1:50 on A1		


Email: SUNBULLI@HOTMAIL.CO.UK
Tel: 07587719118

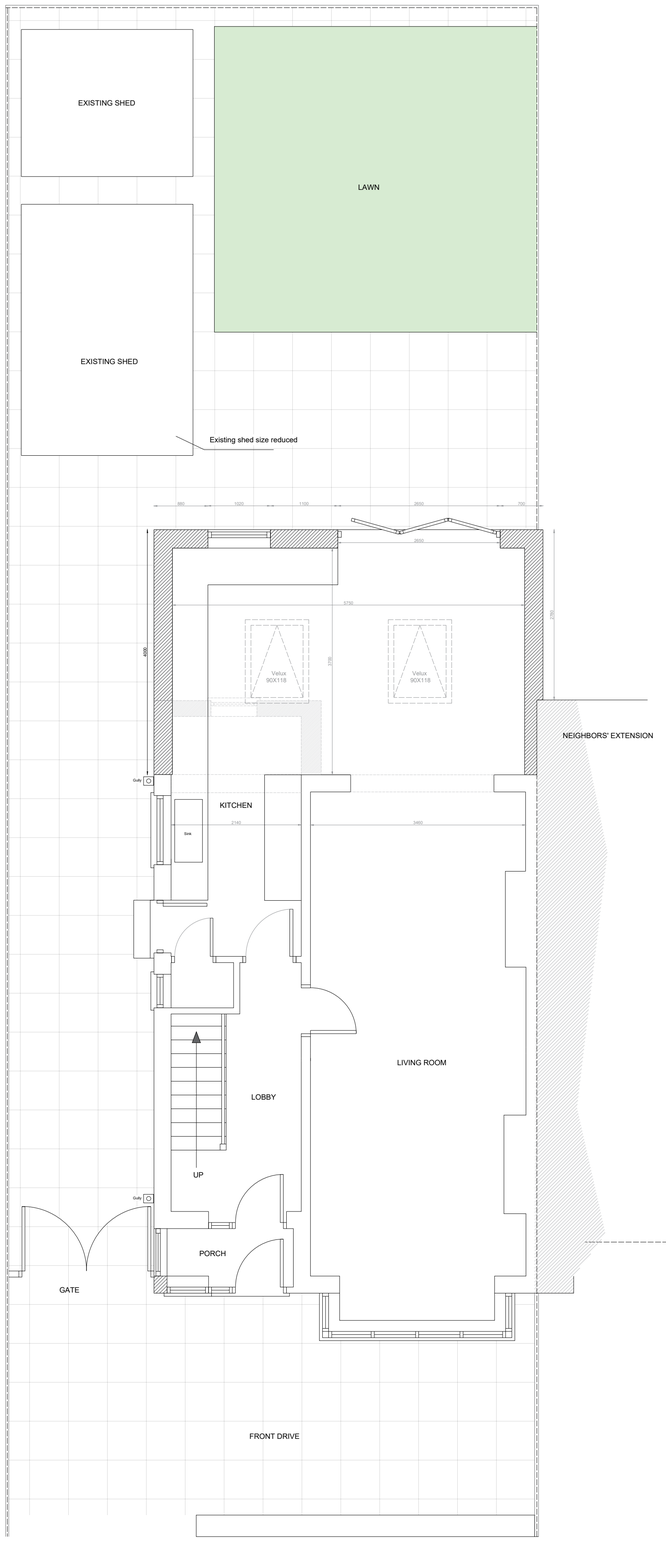


PROPOSED GROUND FLOOR PLAN / BLOCK PLAN

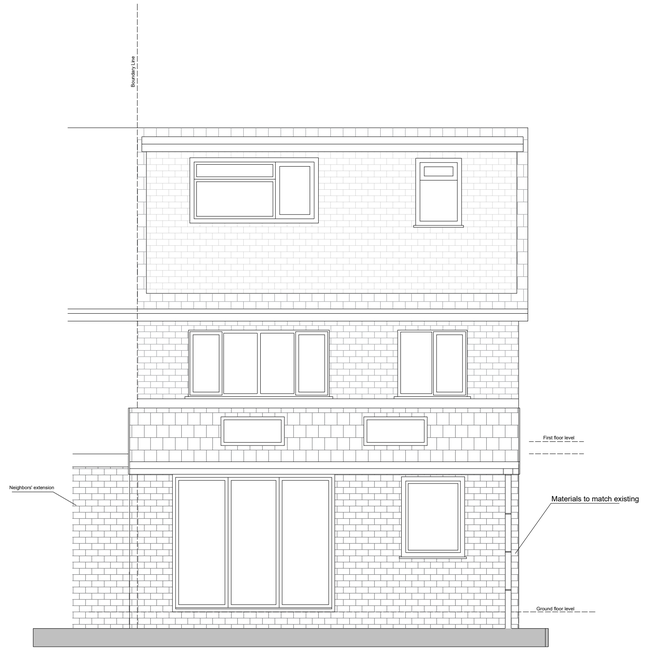


PROPOSED REAR ELEVATION

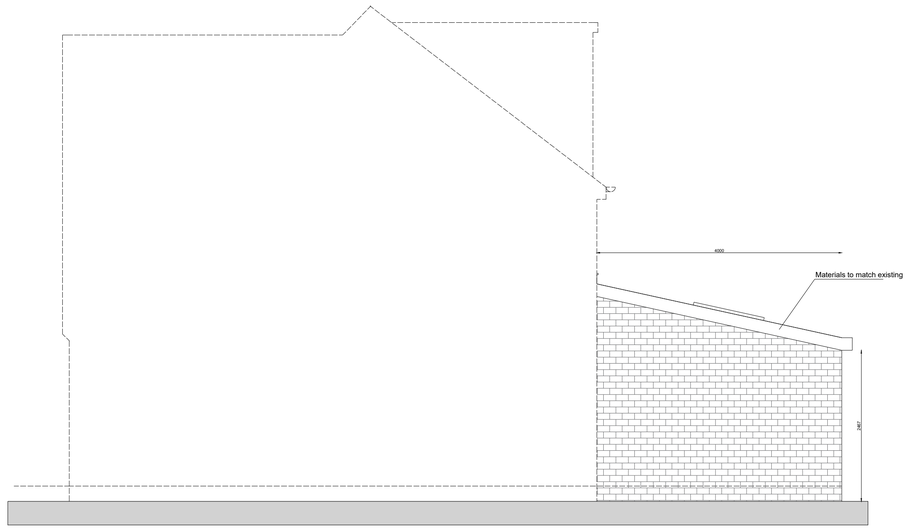

PROPOSED SIDE ELEVATION - EAST

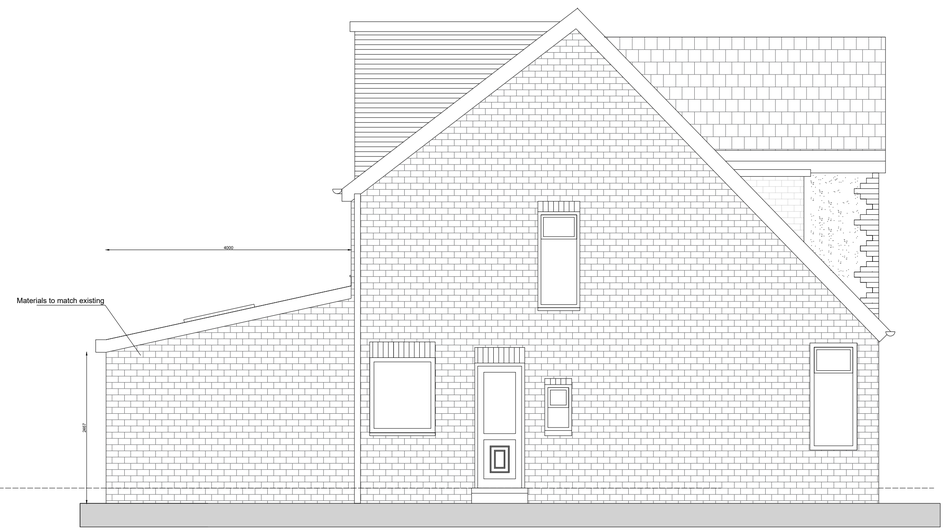

PROPOSED SIDE ELEVATION- WEST

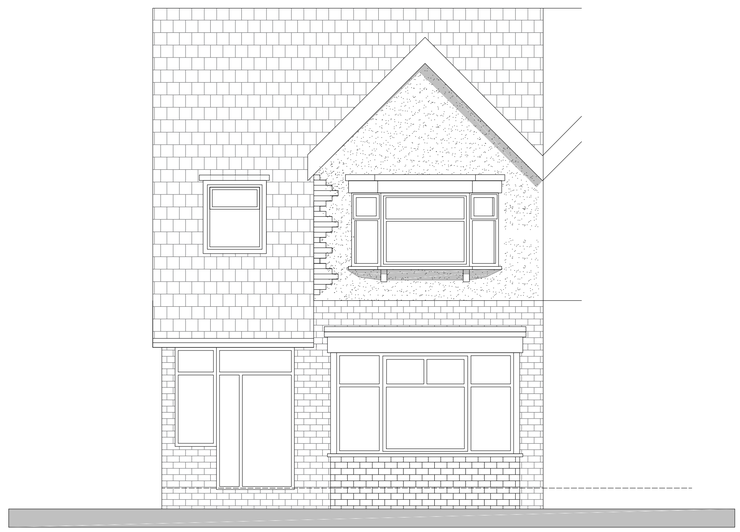

PROPOSED FRONT ELEVATION



1 2 3 4 5 6 7 8 9 10 m

Subject to Planning permission
All structure work to be examined and signed off by a qualified
structure engineer. All electric work done by a qualified electrician - All measurements to be checked on site.

Project:

Single storey rear extension at:
45 Burnside Drive
Manchester
M19 2LT

Client:

DRG Title:
PROPOSED Plans

	Job No	Dwg. No
Date: 21/07/2026	26.07.00	A03
Scale: 1:50 on A1		

Email: SUNBULLI@HOTMAIL.CO.UK
Tel: 07587719118