



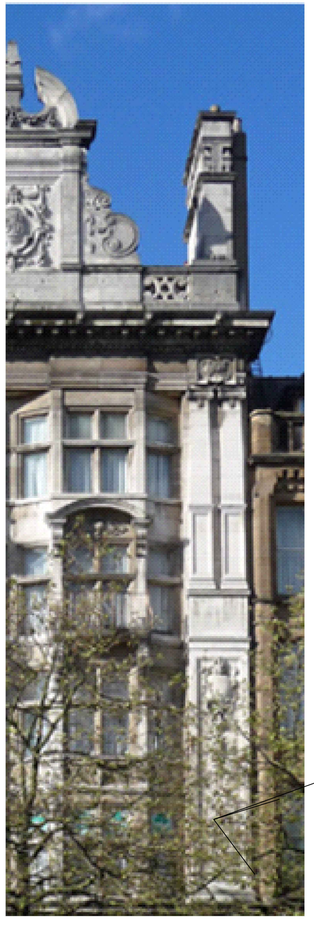

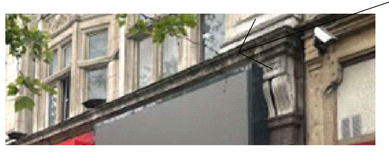



4500

1500

LED SIGN

SIGN


SIGN

decorative corbel

decorative pilaster

plinth

FRONT ELEVATION
SCALE 1:50

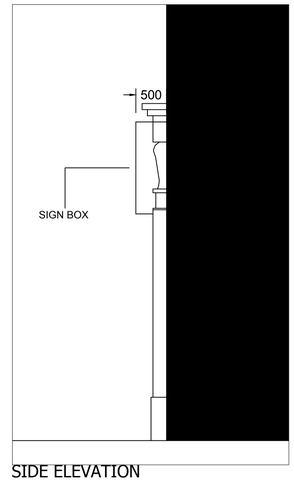

SIDE ELEVATION
SCALE 1:50

1:50

1m 0 1m 2m 3m 4m 5m

This drawing is the copyright of the ARCHITECTURAL CONSULTANT and no reproduction is allowed without prior permission. All Drawings must be checked and verified prior to commencement of work on site. All dimensions are in millimeters. Anyone using this drawing e.g. Contractor, Client, Supplier is to check all dimensions on site prior to carrying out work or ordering of materials. PLANNING PURPOSES ONLY.

DRAWING ISSUE:
- [ ] DRAFT PROPOSALS
- [x] PLANNING APPROVAL
- [ ] BUILDING REGULATIONS
- [ ] TENDERING
- [ ] CONSTRUCTION

Drawing No. 10100/001	Client 53 PICCADILLY MANCHESTER		Scale See DWG @A1
Drawn By Z.S.	Project LED SIGN BOARD		Revision A
Checked By Z.S.	Drawing Title ELEVATIONS		Date