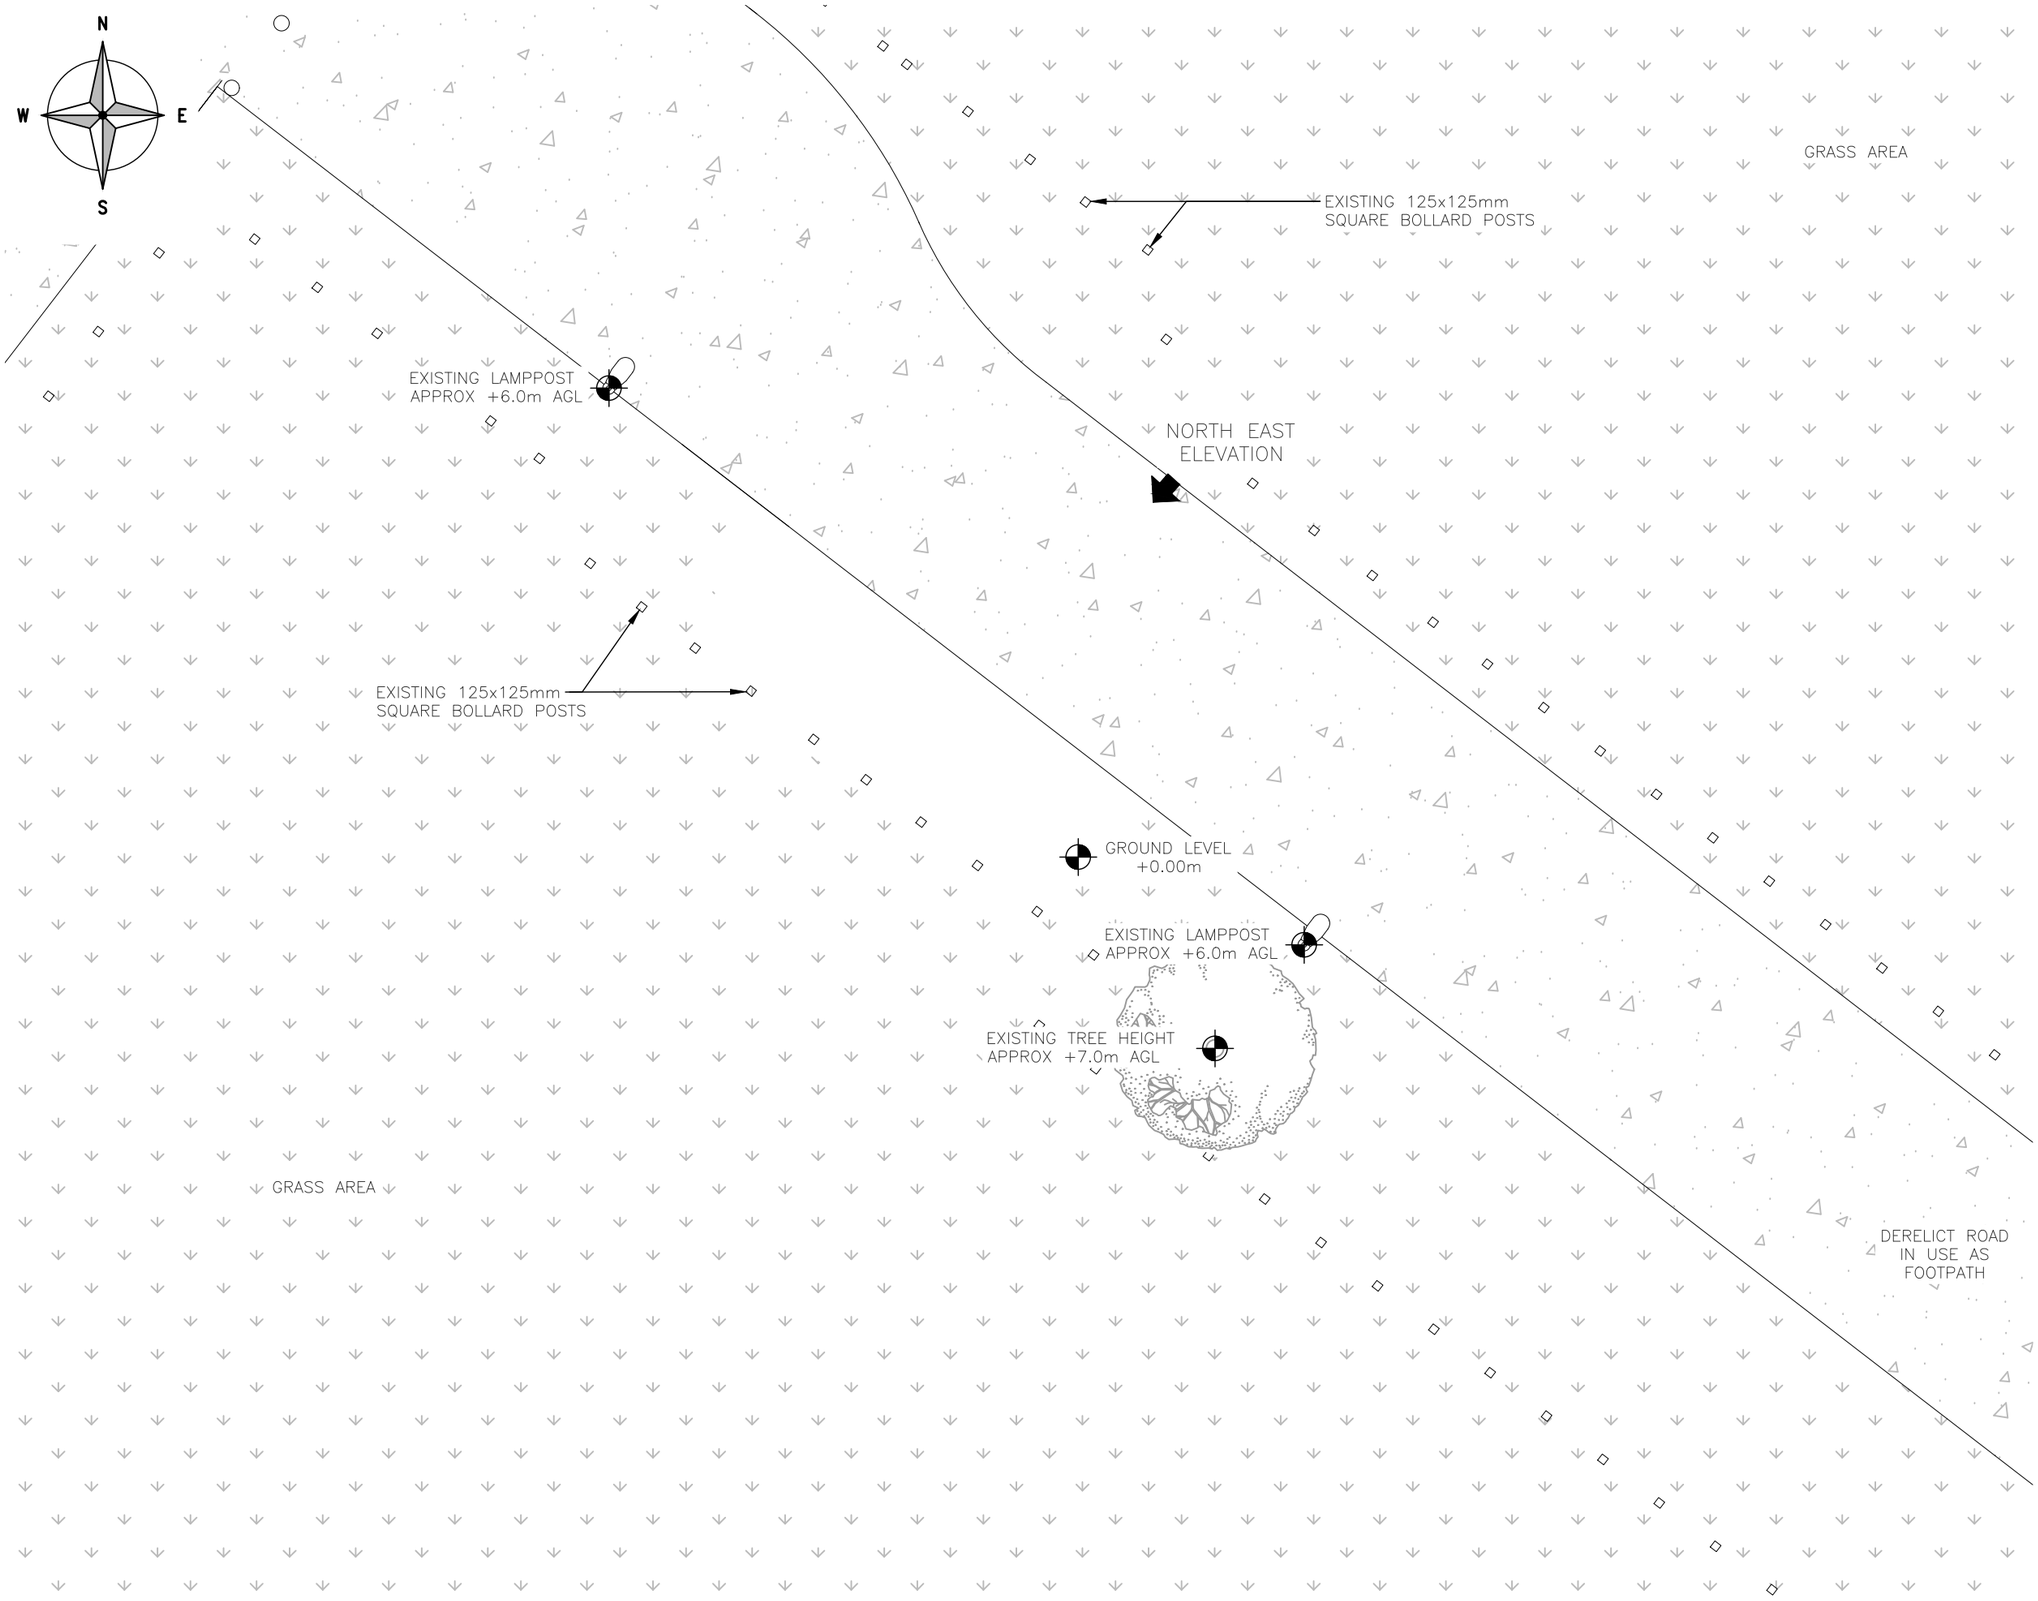


0 1 2 3 4 5m
1:100

EXISTING SITE PLAN
(1:100)

ALL DIMENSIONS ARE IN mm UNLESS NOTED OTHERWISE

N.G.R E: 385839 N: 398531

NOTE:

REV	MODIFICATION	BY	CH	DATE
A	PLANNING ISSUE	ARC	DC	29.06.26

WHP Telecoms Ltd
Faraday Court
401 Faraday Street
Birchwood Park
Warrington WA3 6GA
Tel: 01925 424100 Fax: 01925 424101
e-mail: info@whptelecoms.com

cornerstone

Cell Name	Opt.
OFF POLLARD STREET SW	C

Cell ID No

CSID	✓ VF	✓ VMO2
305456	–	096791
Project No.	– N/A	– N/A
00	–	–

Site Address / Contact Details

POLLARD STREET
NEW ISLINGTON, MILES PLATTING
MANCHERSTER
GREATER MANCHESTER
M4 7JB


Drawing Title: EXISTING SITE PLAN

Purpose of issue: PLANNING — Dwg Rev: A

Drawing Number: 200

Surveyed By:	Original Sheet Size:	Pack Issue:
WHP	A3	A

Drawn:	Date:	Checked:	Date:
ARC	29.06.26	DC	29.06.26

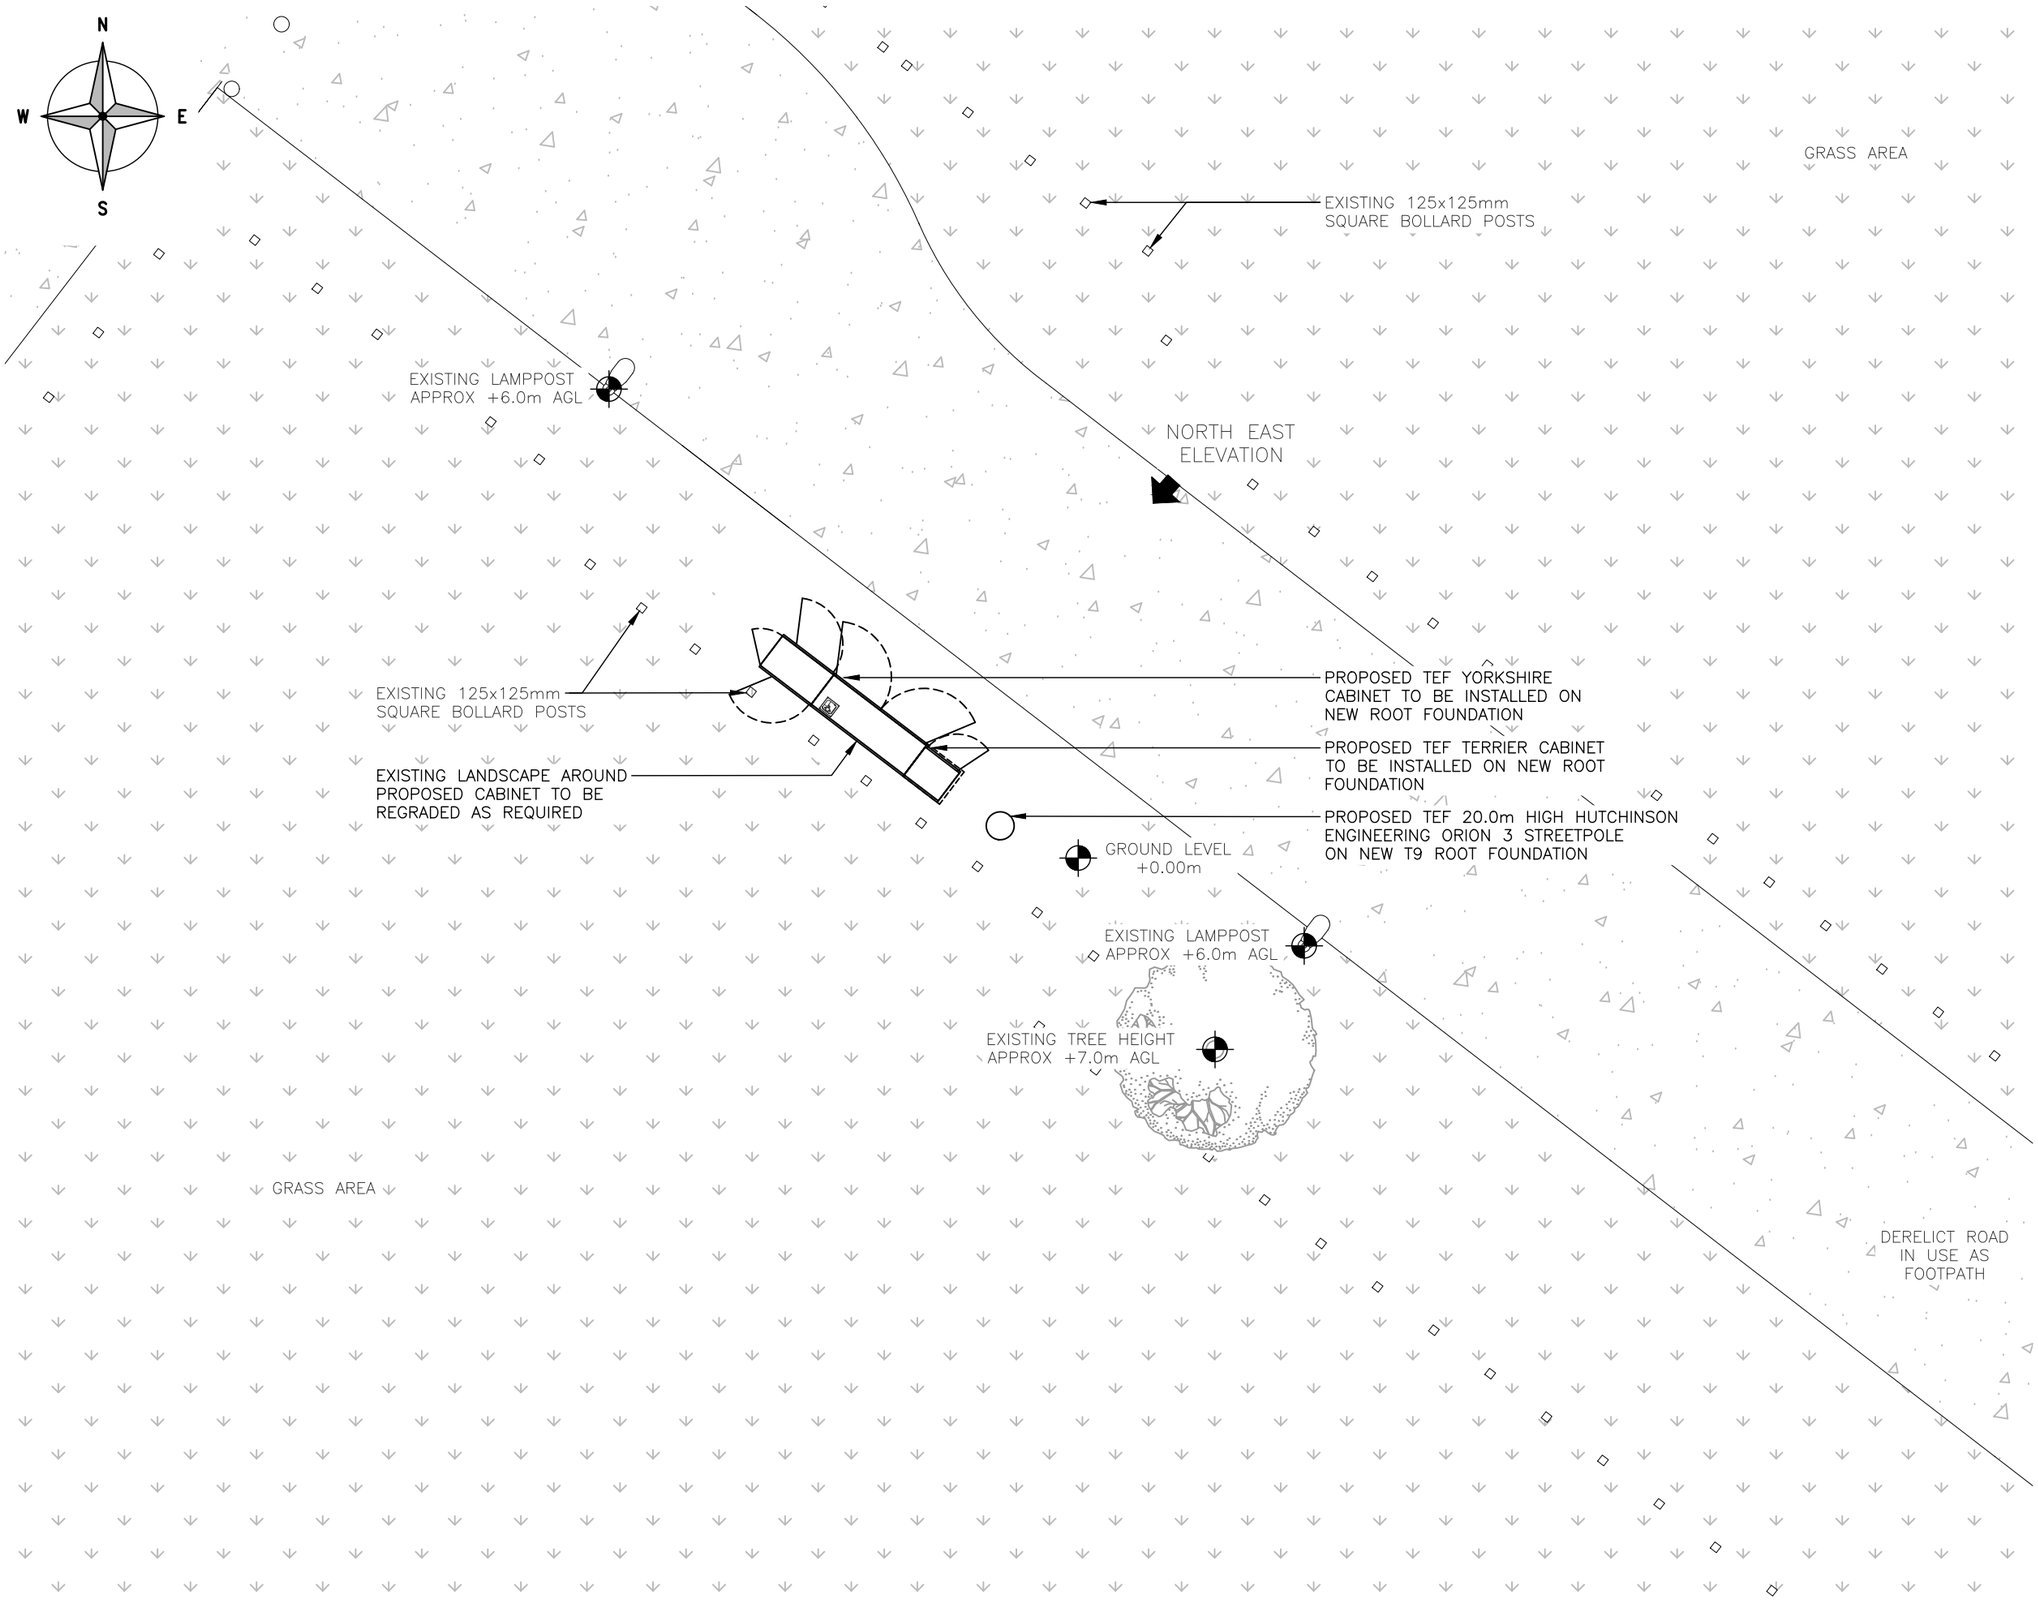

PROPOSED SITE PLAN
(1:100)

ALL DIMENSIONS ARE IN mm UNLESS NOTED OTHERWISE

N.G.R | E: 385839 | N: 398531

REV	MODIFICATION	BY	CH	DATE
A	PLANNING ISSUE	ARC	DC	29.06.26

WHP Telecoms Ltd
Faraday Court
401 Faraday Street
Birchwood Park
Warrington WA3 6GA
Tel: 01925 424100 Fax: 01925 424101
e-mail: info@whptelecoms.com

cornerstone

Cell Name	Opt.
OFF POLLARD STREET SW	C

Cell ID No

CSID	✓	VF	✓	VMO2
305456		–		096791
Project No.	–	N/A	–	N/A
00		–		–

Site Address / Contact Details

POLLARD STREET
NEW ISLINGTON, MILES PLATTING
MANCHERSTER
GREATER MANCHESTER
M4 7JB

Drawing Title: PROPOSED SITE PLAN

Purpose of issue: PLANNING — Dwg Rev: A

Drawing Number: 201

Surveyed By:	Original Sheet Size:	Pack Issue:
WHP	A3	A

Drawn:	Date:	Checked:	Date:
ARC	29.06.26	DC	29.06.26

ALL DIMENSIONS ARE IN mm UNLESS NOTED OTHERWISE

N.G.R | E: 385839 N: 398531

NOTE:

REV	MODIFICATION	BY	CH	DATE
A	PLANNING ISSUE	ARC	DC	29.06.26

WHP Telecoms Ltd
Faraday Court
401 Faraday Street
Birchwood Park
Warrington WA3 6GA
Tel: 01925 424100 Fax: 01925 424101
e-mail: info@whptelecoms.com

cornerstone

Cell Name	Opt.
OFF POLLARD STREET SW	C

Cell ID No

CSID	✓ VF	✓ VMO2
305456	–	096791
Project No.	– N/A	– N/A
00	–	–

Site Address / Contact Details

POLLARD STREET
NEW ISLINGTON, MILES PLATTING
MANCHERSTER
GREATER MANCHESTER
M4 7JB

Drawing Title:
EXISTING ELEVATION


Purpose of issue:
PLANNING

Dwg Rev: A

Drawing Number:
300


Surveyed By: WHP
Original Sheet Size: A3
Pack Issue: A

Drawn: ARC | Date: 29.06.26 | Checked: DC | Date: 29.06.26

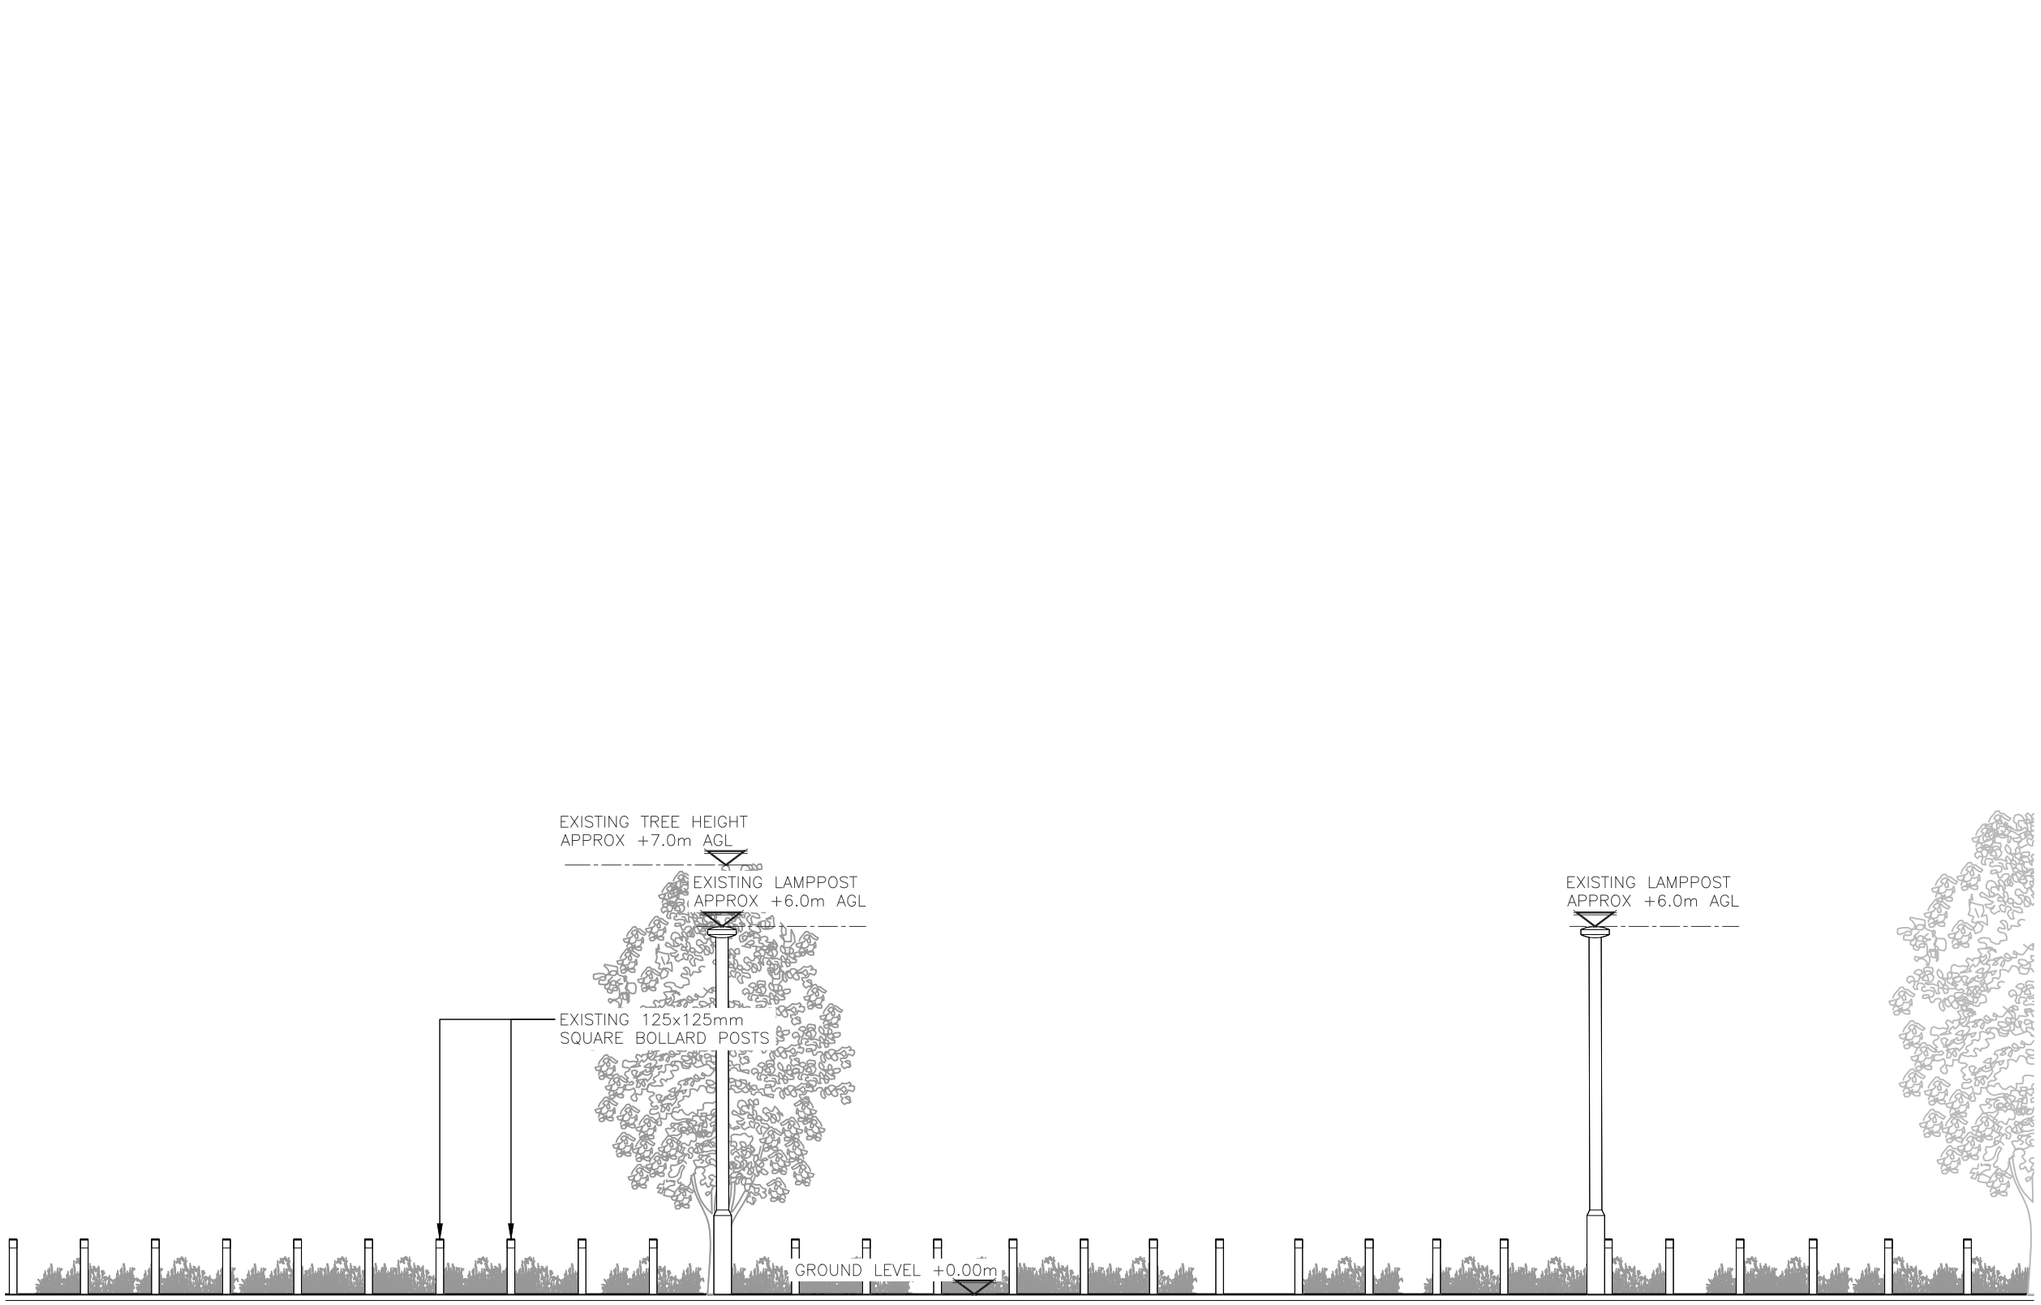

0 1 2 3 4 5m
1:100

EXISTING NORTH EAST ELEVATION
(1:100)

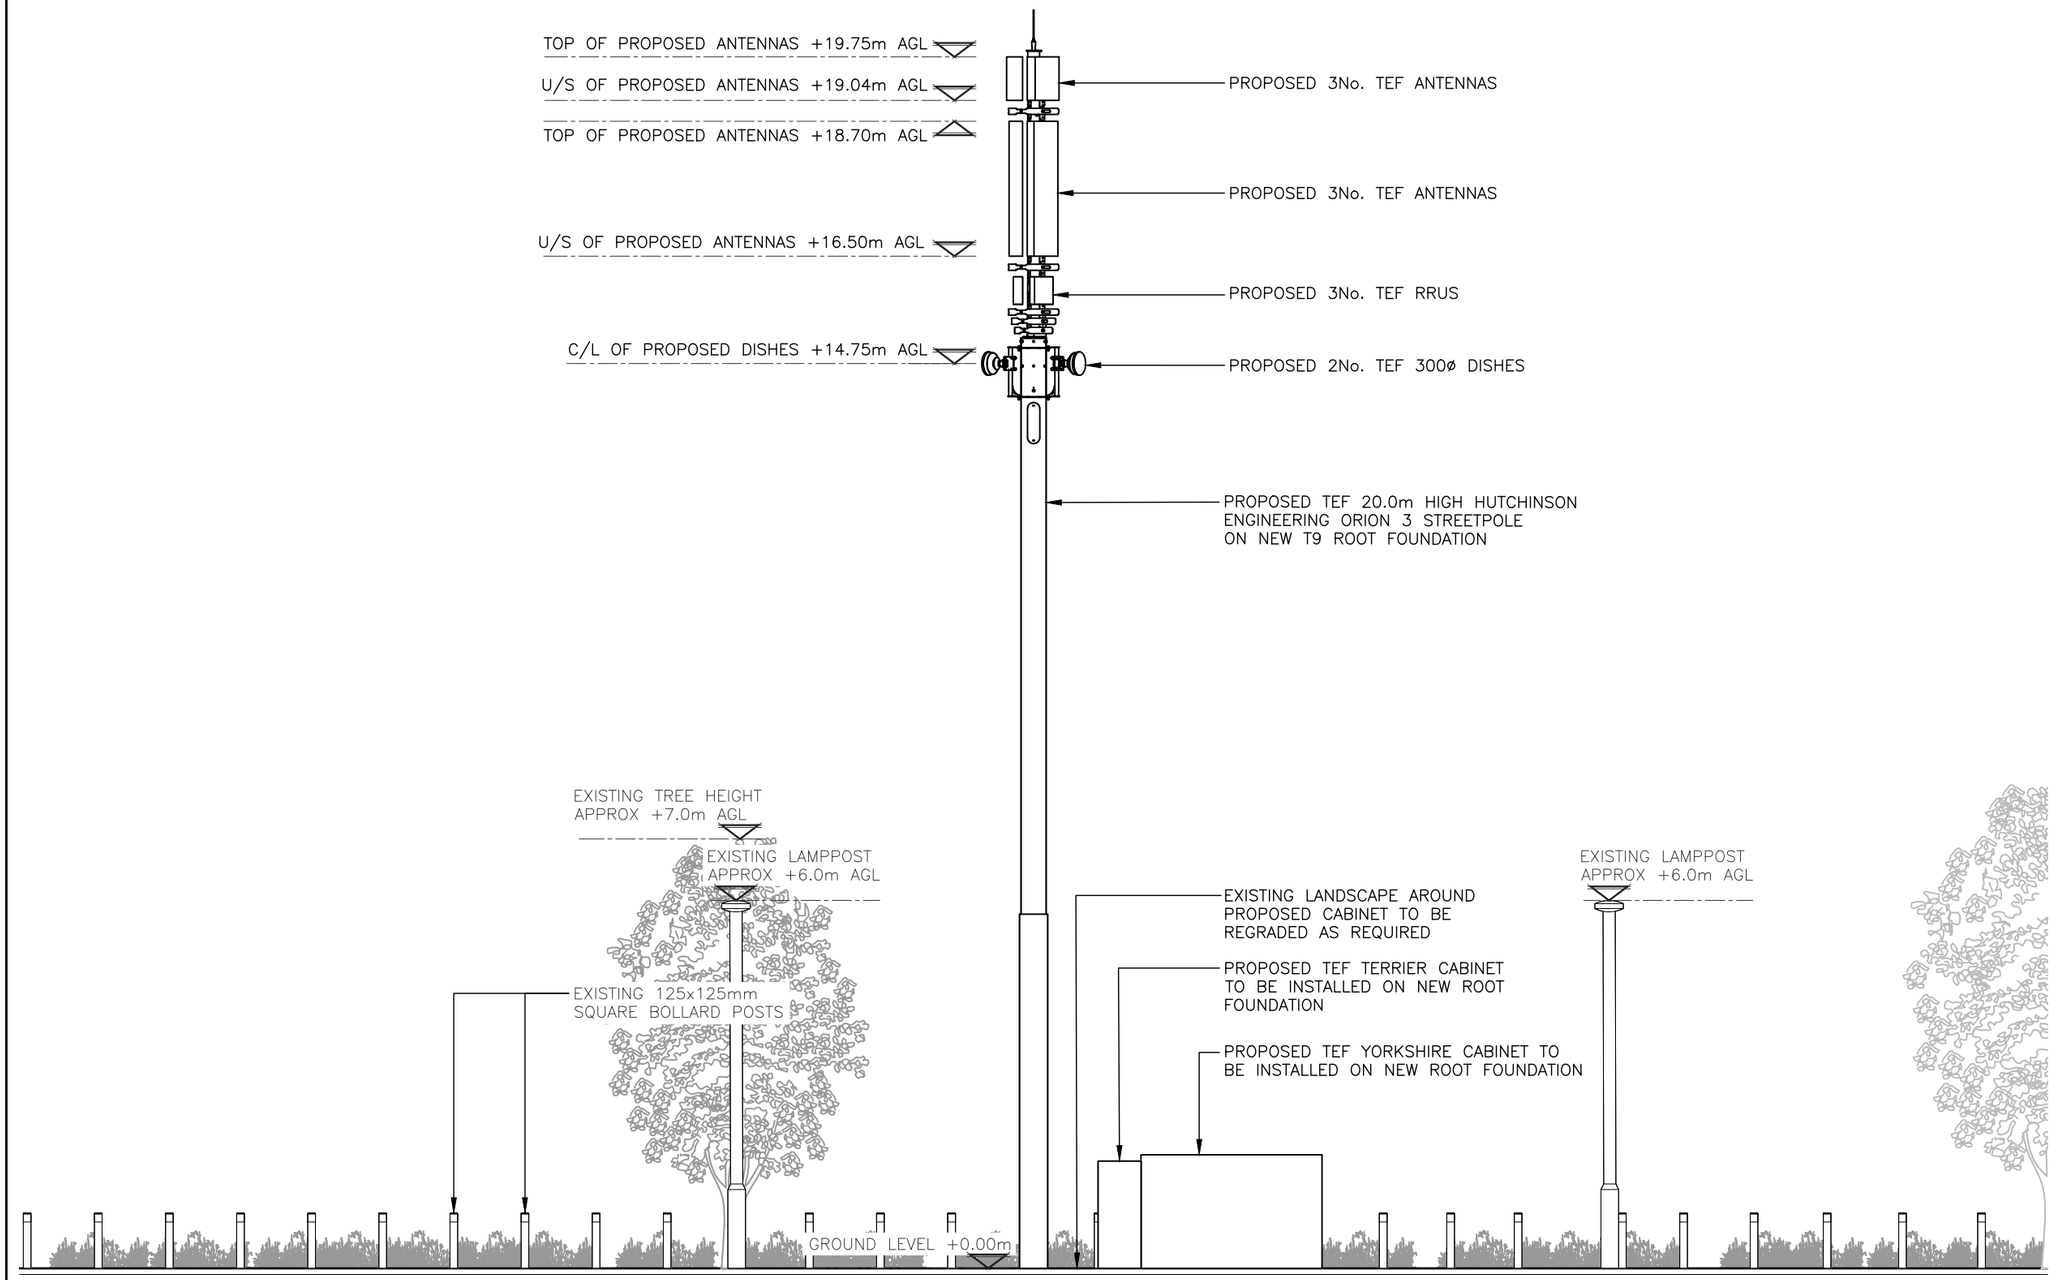

0 1 2 3 4 5m
1:100

PROPOSED NORTH EAST ELEVATION
(1:100)

ALL DIMENSIONS ARE IN mm UNLESS NOTED OTHERWISE

N.G.R | E: 385839 N: 398531

REV	MODIFICATION	BY	CH	DATE
A	PLANNING ISSUE	ARC	DC	29.06.26

WHP Telecoms Ltd
Faraday Court
401 Faraday Street
Birchwood Park
Warrington WA3 6GA
Tel: 01925 424100 Fax: 01925 424101
e-mail: info@whptelecoms.com

cornerstone

Cell Name	Opt.
OFF POLLARD STREET SW	C

Cell ID No

CSID	✓	VF	✓	VMO2
305456		–		096791
Project No.	–	N/A	–	N/A
00		–		–

Site Address / Contact Details

POLLARD STREET
NEW ISLINGTON, MILES PLATTING
MANCHERSTER
GREATER MANCHESTER
M4 7JB

Drawing Title: PROPOSED ELEVATION

Purpose of issue: PLANNING — Dwg Rev:

Drawing Number: 301 — A

Surveyed By:	Original Sheet Size:	Pack Issue:
WHP	A3	

Drawn:	Date:	Checked:	Date:	
ARC	29.06.26	DC	29.06.26	A