



3 PROPOSED WEST ELEVATION
1 : 50

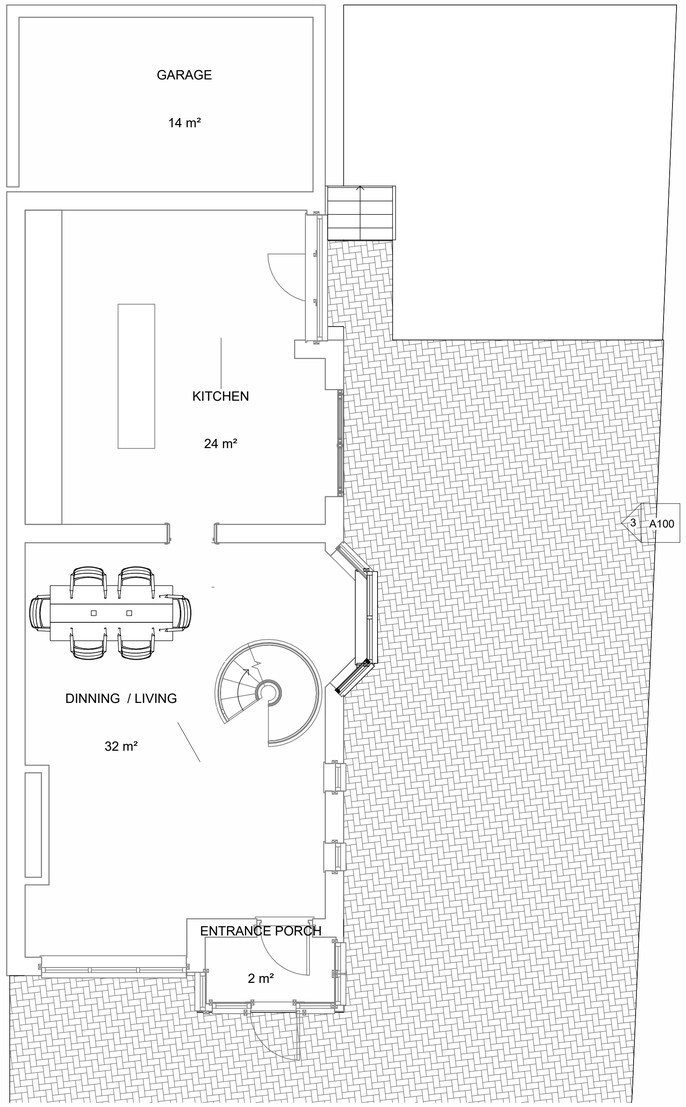

1 PROPOSED Ground Floor
1 : 50

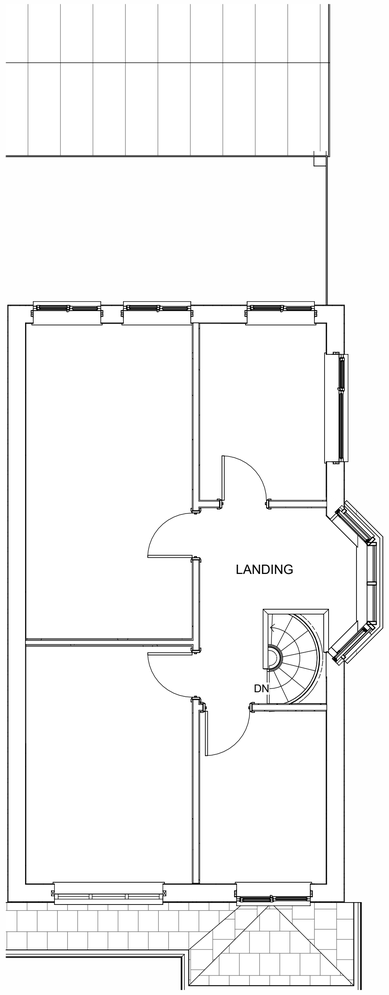

2 Proposed 1st floor
1 : 50



4 3D View 2



5 3D View 5

Notes

GENERAL NOTES

THE CONTRACTOR IS ADVISED TO VISIT THE SITE PRIOR TO ALL LOCAL CONDITIONS & RESTRICTIONS LIKELY TO AFFECT THE EXECUTION OF THE WORKS. NO CLAIMS ARISING FROM FAILURE TO DO SO WILL BE CONSIDERED.

THIS DRAWING IS TO BE READ IN CONJUNCTION WITH ALL OTHER DRAWINGS, SCHEDULES & SPECIFICATIONS RELATING TO THE PROJECT AND
ANY DISCREPANCIES NOTIFIED TO THE CONTRACT ADMINISTRATOR IMMEDIATELY.

THE CONTRACTOR IS TO CHECK ALL DIMENSIONS ON SITE PRIOR TO COMMENCING WORKS OR ORDERING ANY MATERIALS. DO NOT SCALE OFF DRAWINGS..

ALL WORKMANSHIP AND MATERIALS TO COMPLY WITH BUILDING REGULATIONS,BRITISH STANDARDS,CODES OF PRACTICE, MANUFACTURERS INSTRUCTIONS,AGREMENT CERTIFICATES ETC.ALL MATERIALS SHALL BE SUITABLE FOR PURPOSE.

THE CONTRACTOR IS TO MAKE GOOD ALL

- THE CONTRACTOR TO CHECK AND VERIFY ALL BUILDING AND SITE DIMENSIONS, LEVELS AND SEWER INVERT LEVELS AT CONECTION POINTS BEFOIRE WORK COMMENCES.
- THIS DRAWING MUST BE READ WITH AND CHECKED AGAINST ANY STRUCTURAL OR SPECIALIST DRAWINGS PROVIDED.
- THE CONRACTOR IS TO COMPLY IN ALL ASPECTS WITH THE CURRENT BUILDING REGULATIONS WHETHER OT NOT SPECIFICALLY STATED ON THESE DRAWINGS
- NO DIMENSIONS ARE TO BE SCALED FROM THIS DRAWING, ALL DIMENSION TO BE CHECKED BEFORE WORK COMMENCES AND ANY DISCREPANCY TO BE REPORTED TO CLIENT.
- ALL WORKS TO COMPLY WITH THE WORKMANSHIP CLAUSES IN BS8000 SERIES AND TO BE IN FULL COMPLIANCE WITH BUILDING REGULATIONS.
- CONTRACTOR IS TO NOTIFY BUILDING CONTROL AT THE APPROPRIATE STAGES IN CONSTRUCTION - NECESSARY FOR THEM TO DETERMINE THE WORKS STATUTORY COMPLIANCE.

WORKS DISTURBED.

THE CONTRACTOR TO COMPLY WITH CDM REGULATIONS AND HEALTH AND SAFETY REQUIREMENTS WHERE APPROPRIATE.
•

Text Key

1. Proposed standing seam cladding RAL 7016
2. Proposed Roof covering standing seam RAL 7016
3. Proposed RAL 7016 PVCu Double Glazed Windows
4. Proposed RAL 7016 PVCu Obsecured Double Glazed Windows
5. Proposed Velux PVCu Roof Light
6. Composite Double Glazed doors
7. Proposed K-Rend or similar white finish

Rev	Description	Date	Dr by	App by
original by: NK		date created: 10/06/26		approved by: NK

NK Architectural
Enquiries@nkarchitectural.co.uk
0161 726 5240
www.NKARCHITECTURAL.co.uk

client name: OWNER

project: 61 Factory Lane Manchester M9 8GR

drawing: OP1 - PROPOSED - GF, 1ST PLANS, ELEVATION AND 3D VISUALS

computer file: C:\Users\NKARC02\Dropbox\NKARC\61 Factory Lane Manchester M9 8GR\61 Factory Lane Manchester M9 8GR.rvt
plot date:

project number: 2025.0042.2259
scale: 1 : 50 @A1

drawing number: A100
rev:
issue status: PLANNING

This drawing is to be read in conjunction with all related drawings. All dimensions must be checked and verified on site before commencing any work or producing shop drawings. The originator should be notified immediately of any discrepancy.
This drawing is copyright and remains the property of NK Architectural.