
Notes:
All contractors must visit the site and be responsible for taking and checking Dimensions.
All construction information should be taken from figured dimensions only.
Any discrepancies between drawings, specifications and site conditions must be brought to the attention of the supervising officer.

This drawing & and the works depicted are the copyright of byds+associates.


This drawing is for design information purposes only. It is not intended to be used for full construction purposes. whilst all reasonable efforts are used to ensure drawings are accurate, byds+associates accept no responsibility or liability for any reliance placed on, or use made of, this plan by anyone for purposes other than those stated above.
Note: All steelwork to recieve intumescent paint protection to give 90 minutes elements of structure protection. Refer to structural engineer's details.
Note: All Penetrations through elements of fire resisting construction to have adequate fire stops or collars to maintain fire protection
Note: For details of fire alarm detection / detection system refer to M&E information
Note: To be read in conjunction with Fire Strategy document
Note: Construction Issue subject to M&E confirmation and coordination
All facade details subject to Manufacturers design
All doors and windows systems subject to Client confirmation
All structural ells subject to Engineers confirmation

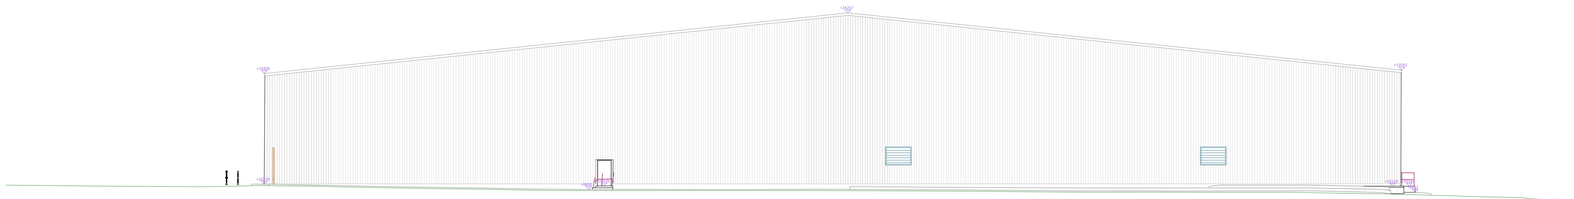

WEST ELEVATION



SOUTH ELEVATION

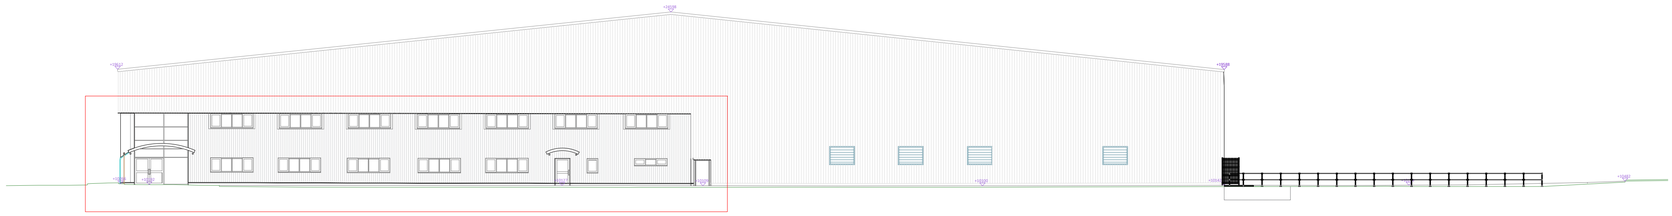

EAST ELEVATION

1
2001

PROPOSED EAST / SOUTH & WEST ELEVATIONS

1/250 @ A1

0 5 10 20 25 m

Revision	Description	Date

Revision Schedule

Planning Issue

PROJECT
STAINBURN ROAD
OPENSHAW
MANCHESTER
M11 2EB

DRAWING
PROPOSED SOUTH + EAST + WEST ELEVATIONS

CLIENT
BLOOM BUILDING CONSULTANCY

DATE	DRAWN
28-05-26	byds

DRAWING No.	SCALE	CHECK
SR-GA-2001	1:250 @ A1	

© Copyright retained

byds +associates

byds+associates
the studio
93 maidstone rd
london
n11 2js
T. 020 3074 1914
E. info@backyardds.co.uk