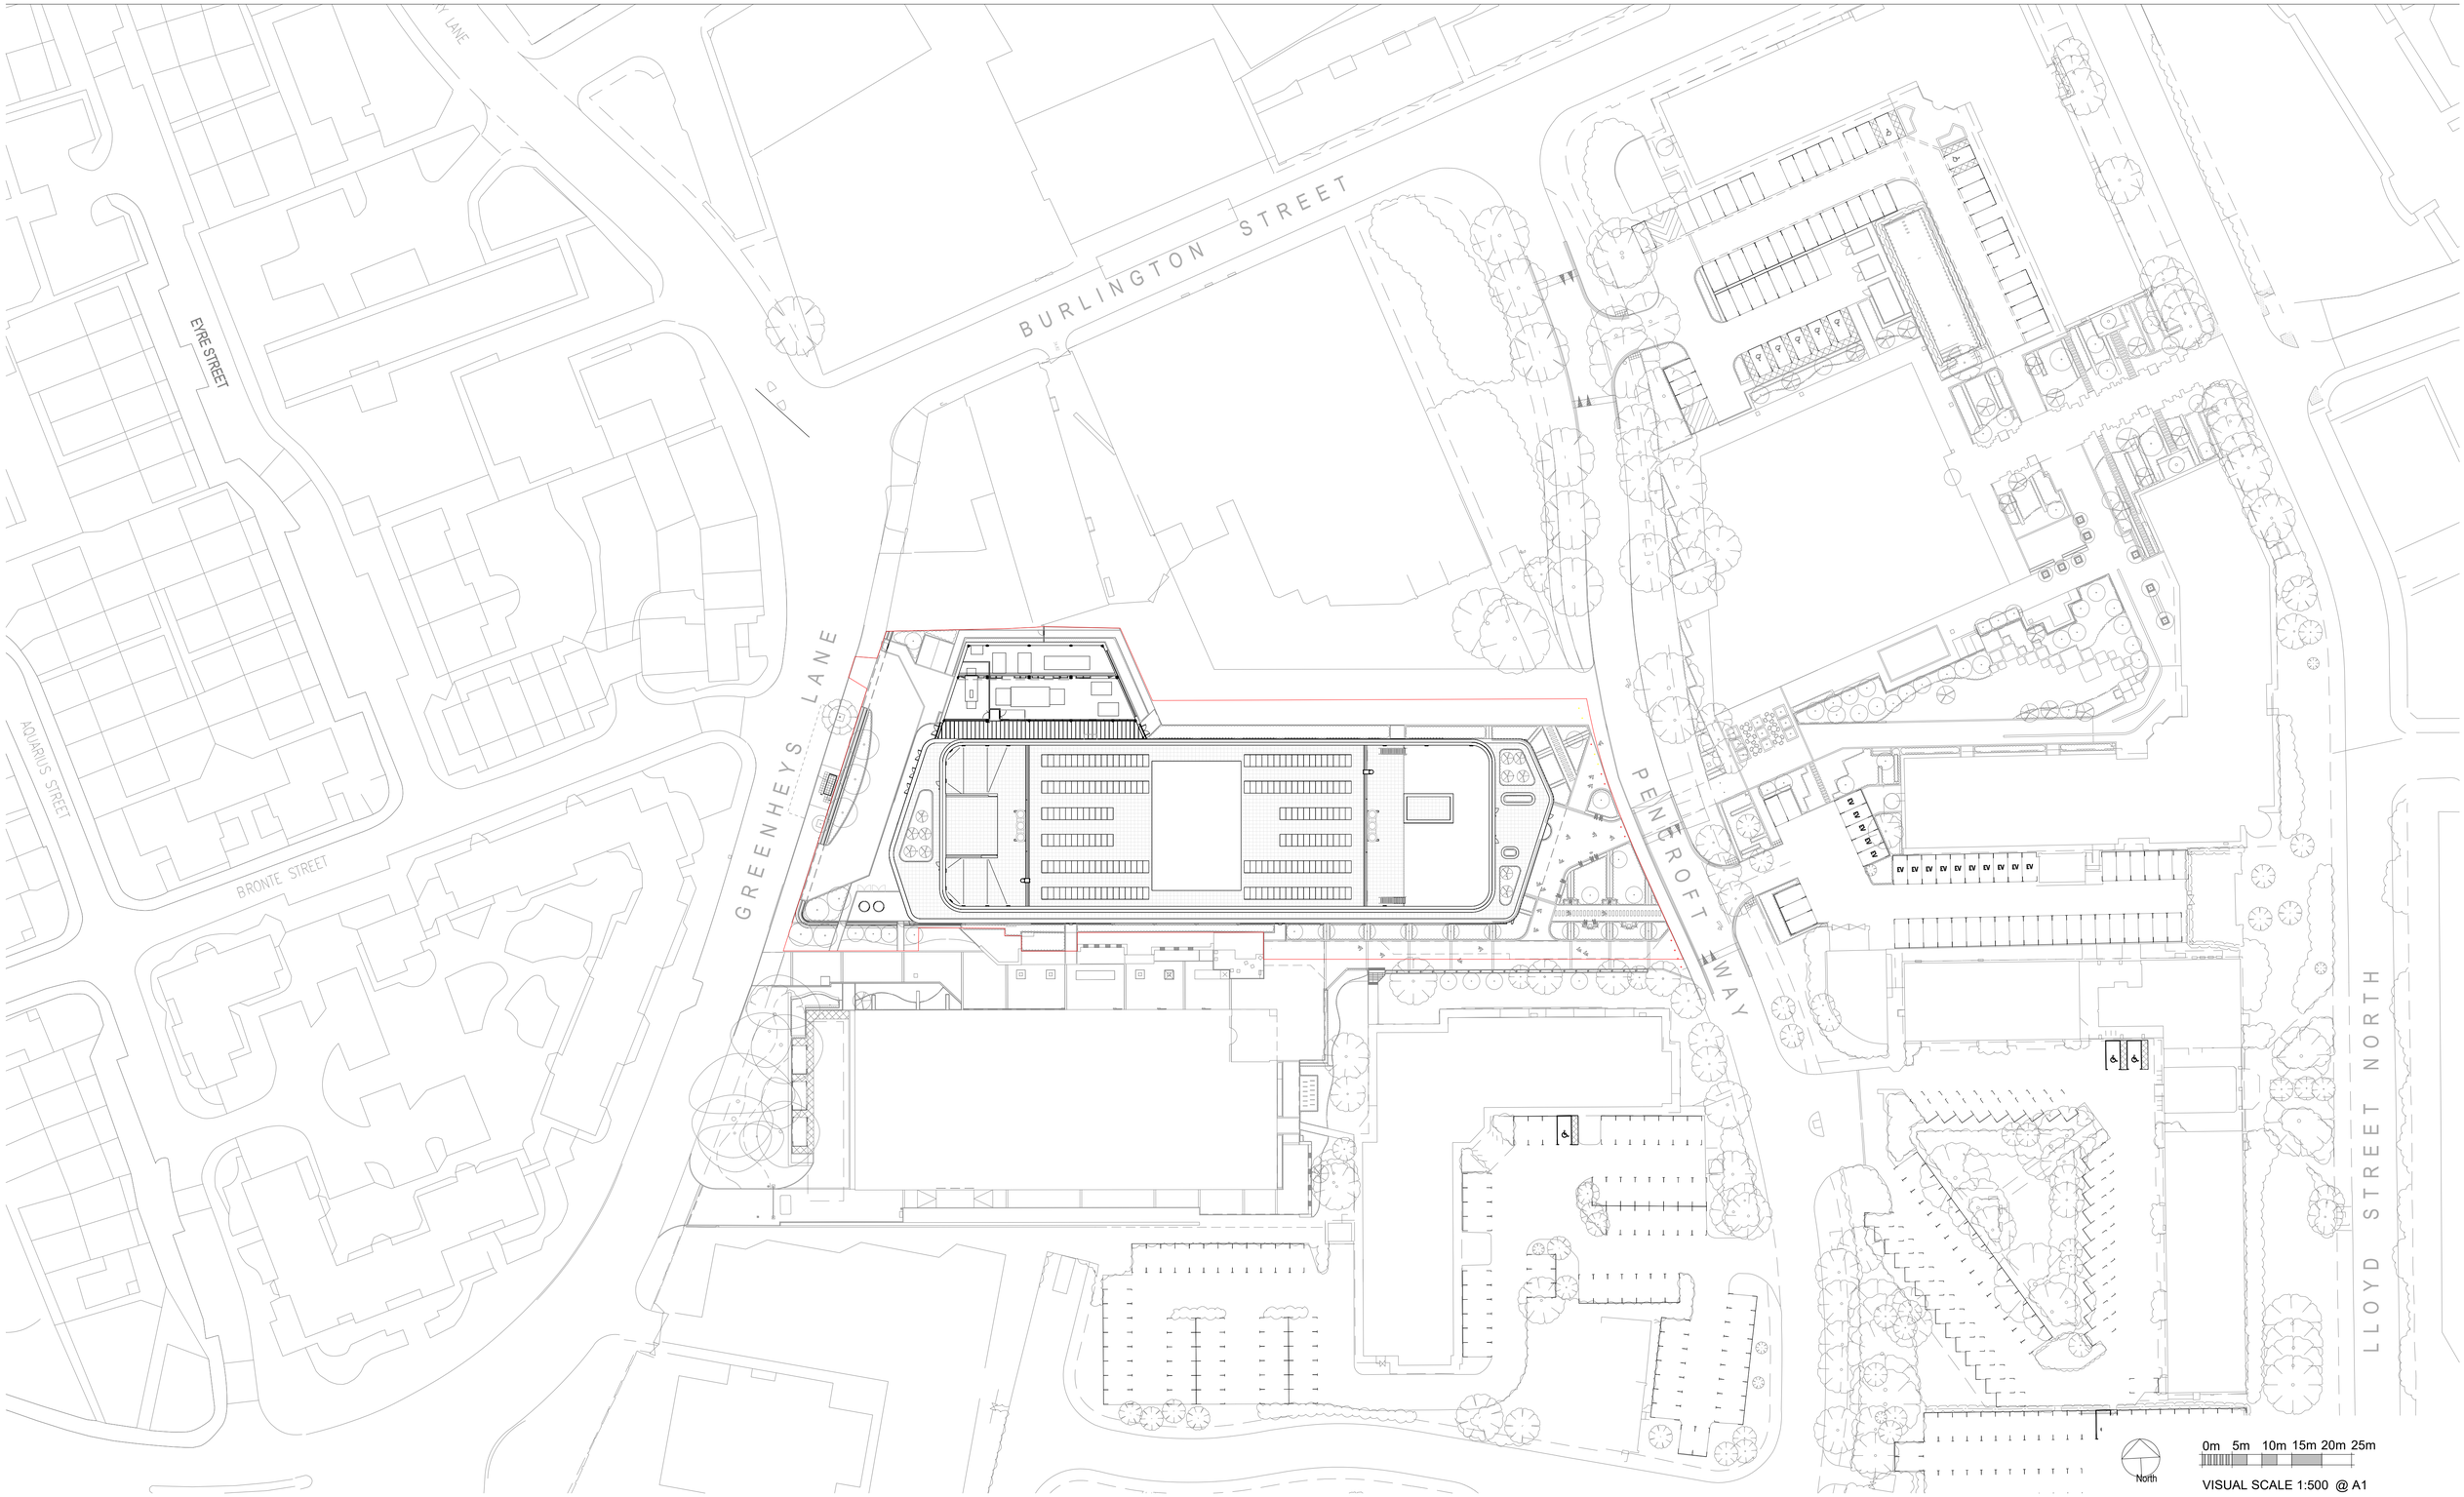


BUILDING DESIGN PARTNERSHIP SHALL HAVE NO RESPONSIBILITY FOR ANY USE MADE OF THIS DOCUMENT OTHER THAN FOR THAT WHICH IT WAS PREPARED AND ISSUED.

ALL DIMENSIONS SHOULD BE CHECKED ON SITE.

DO NOT SCALE FROM THIS DRAWING

ANY DRAWING ERRORS OR DIVERGENCIES SHOULD BE BROUGHT TO THE ATTENTION OF BUILDING DESIGN PARTNERSHIP AT THE ADDRESS SHOWN BELOW.

DRAWINGS SHALL BE READ IN CONJUNCTION WITH THE FOLLOWING BEFORE WORK COMMENCES:
- THE CDM DESIGN ISSUES REGISTER
- THE BDP RISK SERIES OF DRAWINGS
- THE PROJECT CDM RISK REGISTER

NOTES

Subject to design development, survey, consultant input & statutory approval.

REVISION	DESCRIPTION	DRAWN	CHECKED	DATE
P06	General Update	PE	PE	10.10.23
P05	East facade building line and landscaping revised.	AA	PE	15.08.23
P04	General Update	KK	GW	17.04.23
P03	General Update	KK	GW	06.04.23
P02	General Update	KK	PE	24.02.23
P01	First Issue	PE	GW	19.12.22

KEYPLAN

CLIENT

MSP MANCHESTER SCIENCE PARTNERSHIPS

BDP.

11 Ducie Street
PO Box 85
Piccadilly Basin
Manchester
M60 3JA
United Kingdom

T +44 [0]161 828 2200
www.bdp.com

PROJECT TITLE
MSP Greenheys (Private & Confidential)

BDP JOB NUMBER
P3001624

DRAWING TITLE
Proposed Site Plan

SCALE @ A1
1 : 500

DATE FIRST ISSUED
Dec 22

DRAWING No.
GRE-BDP-ZZ-XX-DR-A-00-006

REVISION
P06