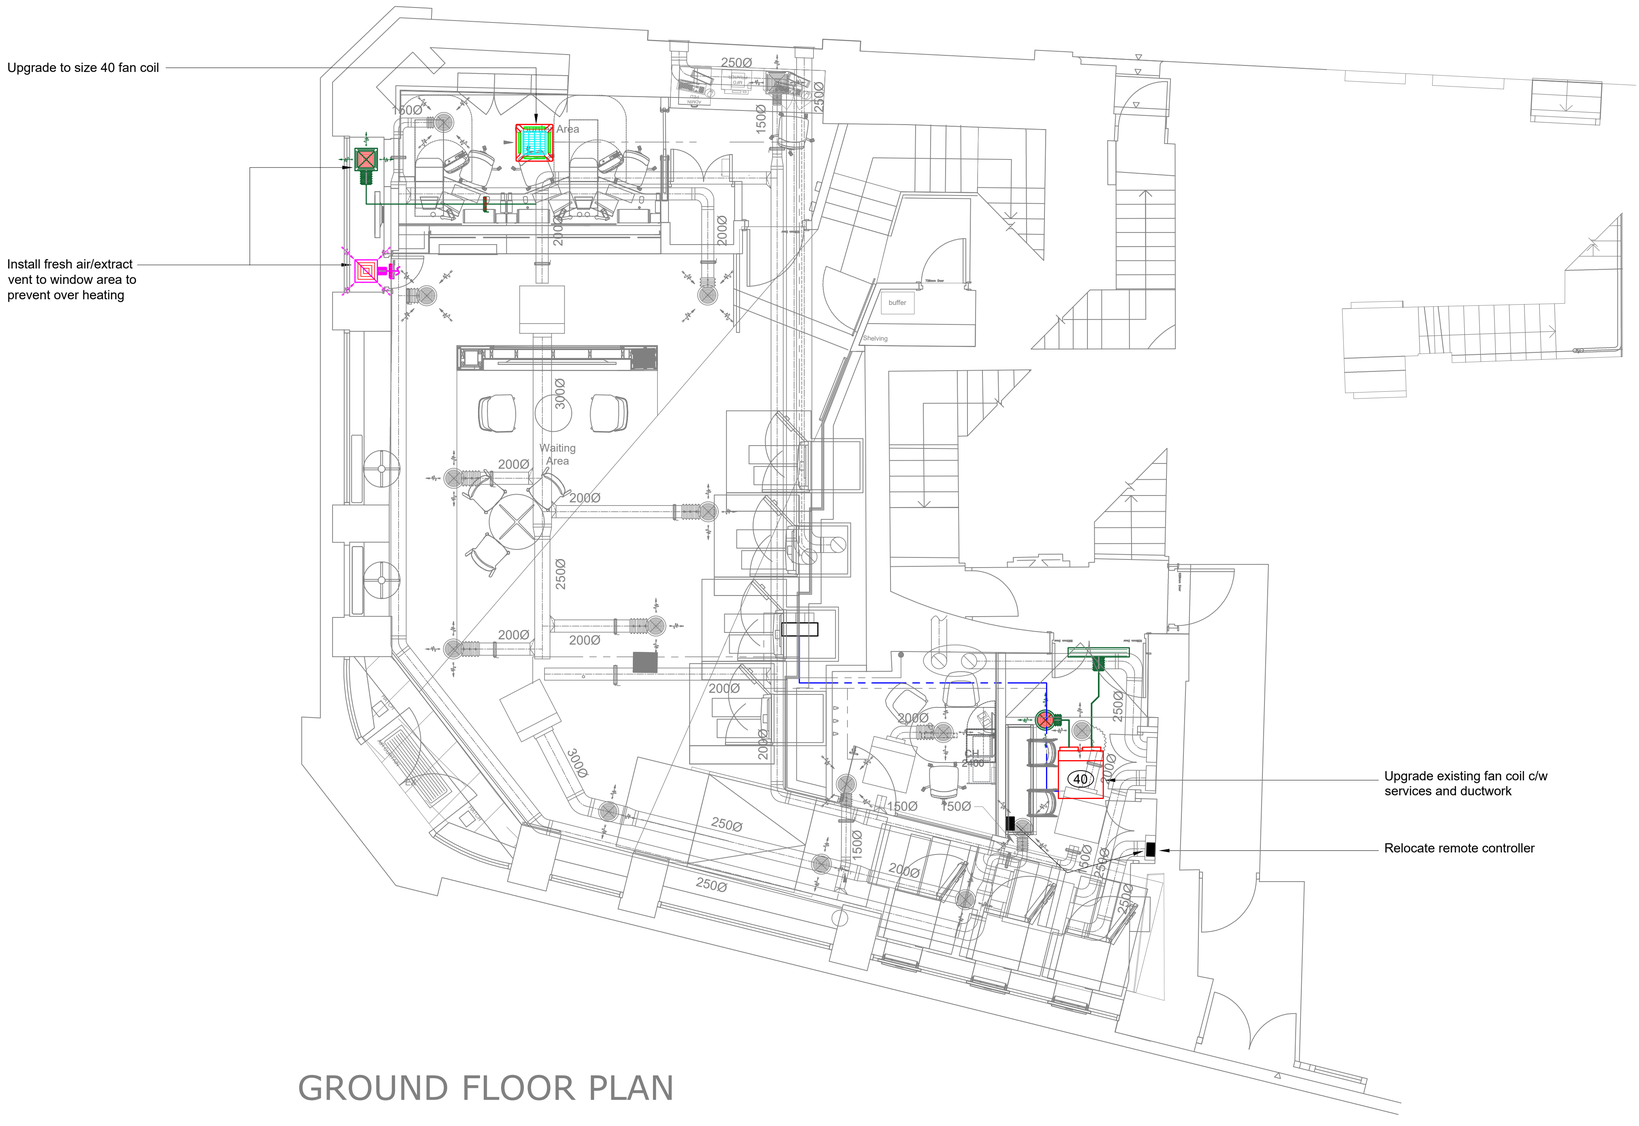


GROUND FLOOR PLAN

Legend

- Extract Attenuator
- Supply Attenuator
- New ductwork
- Existing ductwork
- Open up and make good penetration for services
- New penetration and make good services
- RC - Remote controller
- ODHC - Overdoor heater controller
- FD - Fire damper
- PIR - Passive infra red detector
- Remove old radiators and decorate
- Remove old radiators and decorate and replace with 7 day panel heater
- Condensate
- A/C pipework
- AC - Air conditioning fan coils
- H - Heater
- S - Supply Diffusers
- E - Extract diffusers
- PIR - PIR sensors

REV	DATE	DESCRIPTION
A	01.06.26	ODH and Supply grille removed

21 Degrees Limited,
Business & Innovation Centre,
Wearfield,
Sunderland Enterprise Park(East),
Sunderland.
SR5 2TA
Tel:0191-5166679
Fax:0191-5166689
e-mail:
Admin@21-degrees.co.uk

Santander

PROJECT	PROJECT No.
Santander 28/34 Cross Street, Manchester, M2 7AQ	-

CLIENT: Santander

DRAWING TITLE: Proposed Ground Floor HVAC Services Upgrade

DRAWN	CHECKED	DATE	Scale A1/A3
RSR	VN	13.05.26	1:50/1:100

DRAWING No.	REVISION	
Man-CS-HVAC-01	A	A1

DRAWING STATUS
- ○ PRELIMINARY
- ○ CONSTRUCTION
- ○ AS BUILT
- ● APPROVAL

© 21 DEGREES LIMITED
THIS DRAWING AND THE DESIGNS SHOWN ARE THE COPYRIGHT OF 21 DEGREES AND MUST NOT BE REPRODUCED OR DISCLOSED IN ANY FORM EITHER IN WHOLE OR IN PART WITHOUT THE WRITTEN PERMISSION OF 21 DEGREES.