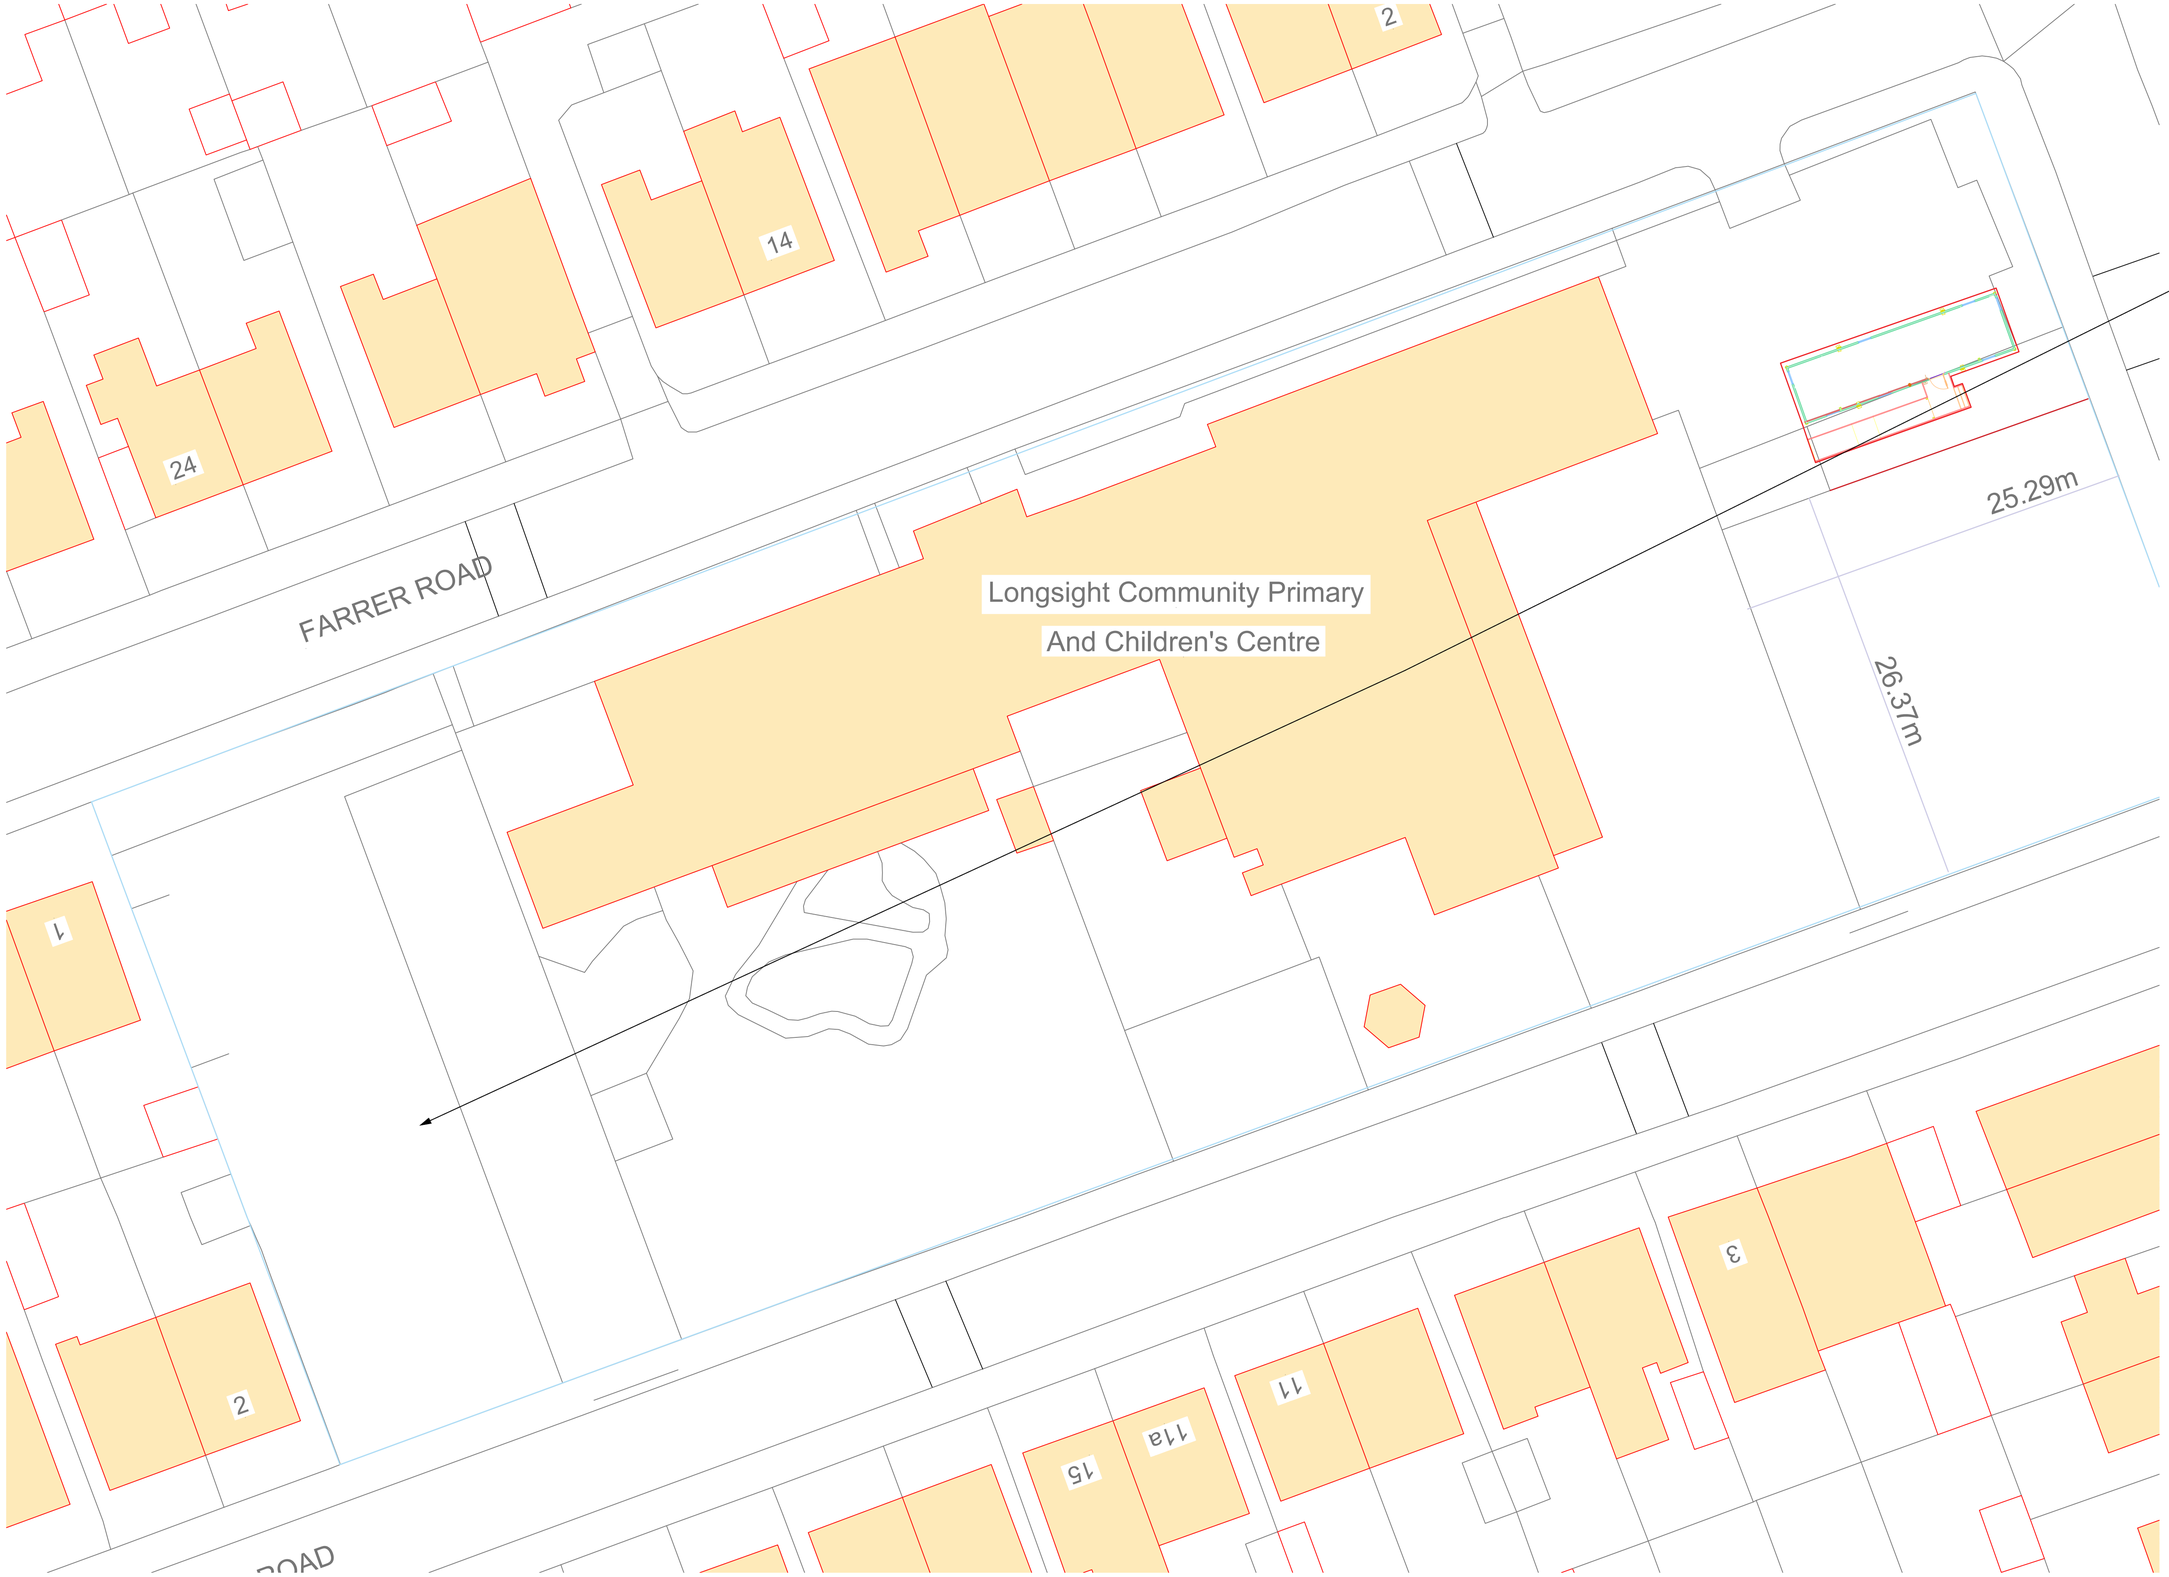


SITE PLAN - PARKING
Scale 1:200

Scale Bar (1:200)
0m 10m 20m

© Crown Copyright and database rights 2026 OS Licence no.100041041

Portakabin

Portakabin Limited New Lane Huntington
York YO32 9PT United Kingdom
+44 (0)1904 611655
portakabin.co.uk

Site Plan - Parking

Longsight Community Primary
Farrer Rd, Manchester, M13 0QX

Date: 20th July 2026

Scale: 1:200 @ A1

Drawing Number
JE220241146A

KEY:
- Application boundary
- Area owned by Applicant but not in application

NOTES:
- Site plan is based on existing Ordnance Survey information
- Responsibility is not accepted for errors made by others in scaling from this drawing. Contractors must check all dimensions on site. Discrepancies must be reported to the drawing owner before proceeding.

© Portakabin Limited 2000

This drawing is the property of Portakabin Limited. It must not be copied, reproduced or divulged to anyone without written permission.