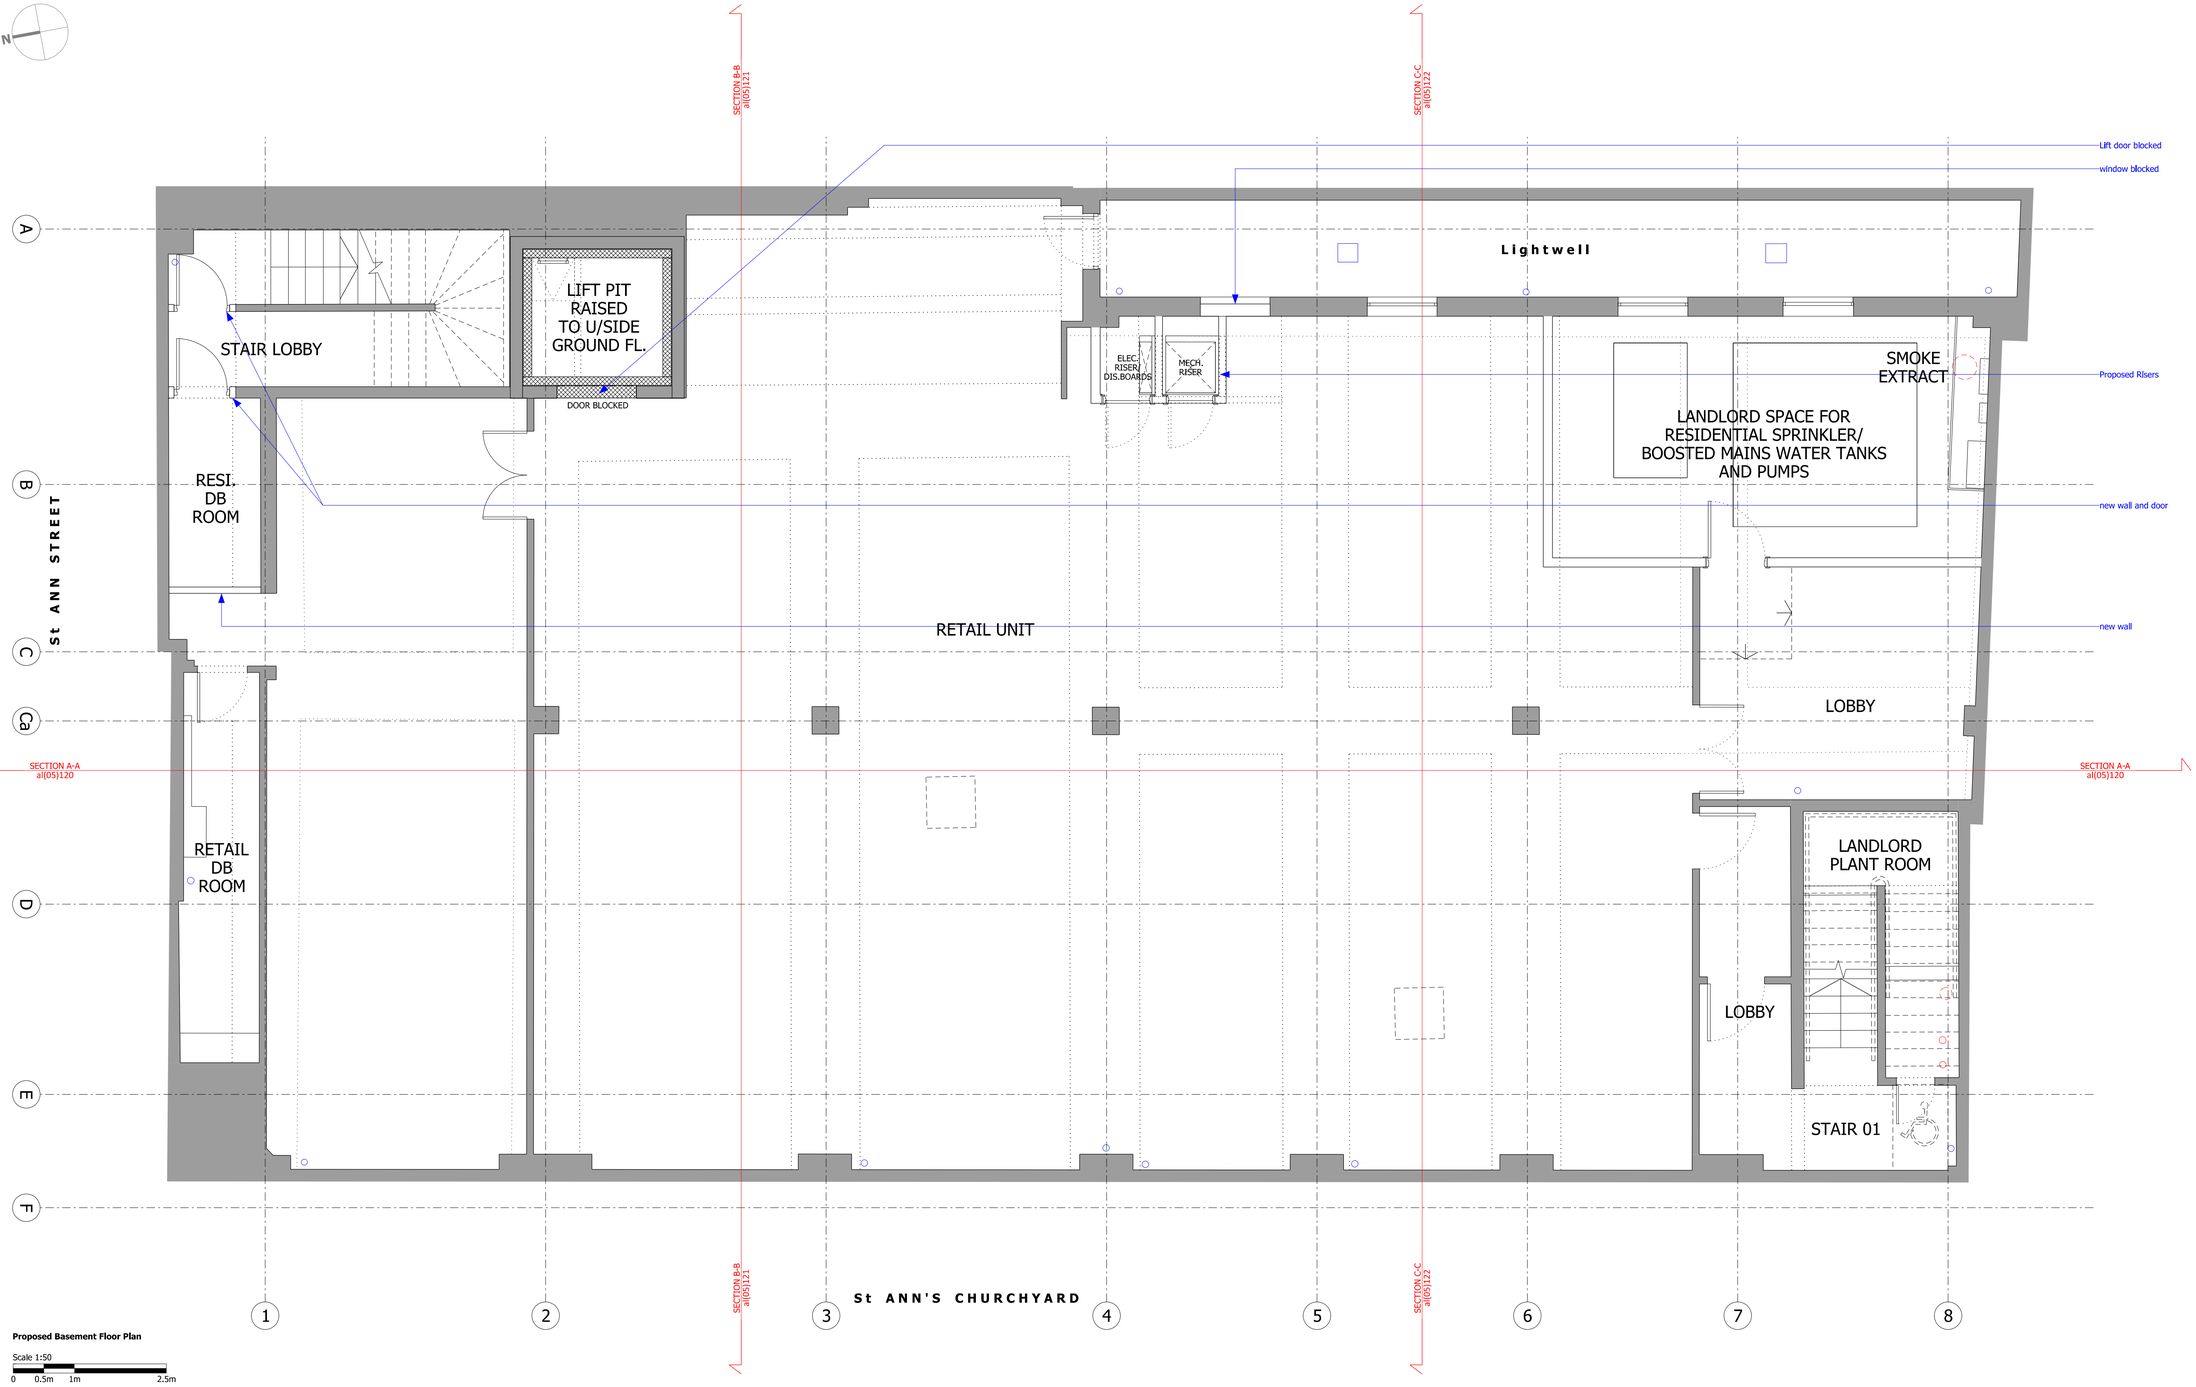


Proposed Basement Floor Plan

Scale 1:50

0 0.5m 1m 2.5m

bridge
architects

address 14 Old Mill Street, Manchester, M4 6DZ
directors Russell Bridge RIBA ARB Victoria Hilton ARB
phone 0161 879 2828 **web** www.bridgearchitects.com
company # 07793934 **email** info@bridgearchitects.com

revision notes
rev P01 • 2026-07-10 • Planning/First Issue.
rev P02 • 2026-07-22 • Resi. DB room added, Stair Lobby to residential stair added.

project	Winter's Buildings, Manchester	**drawing title**	Proposed Basement Floor Plan (Level -01)
client	The Winters Building Freehold Ltd	**drawing scale**	1:50 @A1/ 1:100 @A3
job no.	0277	**drawing created**	June 2026
drawing no.	al(05)110	**drawing rev**	P02

PLANNING

bridge
architects

This design and drawing is the copyright of bridge architects ltd and may not be reproduced in any form without prior written consent. Issue of the drawing does not impart any real or implied copyright license.